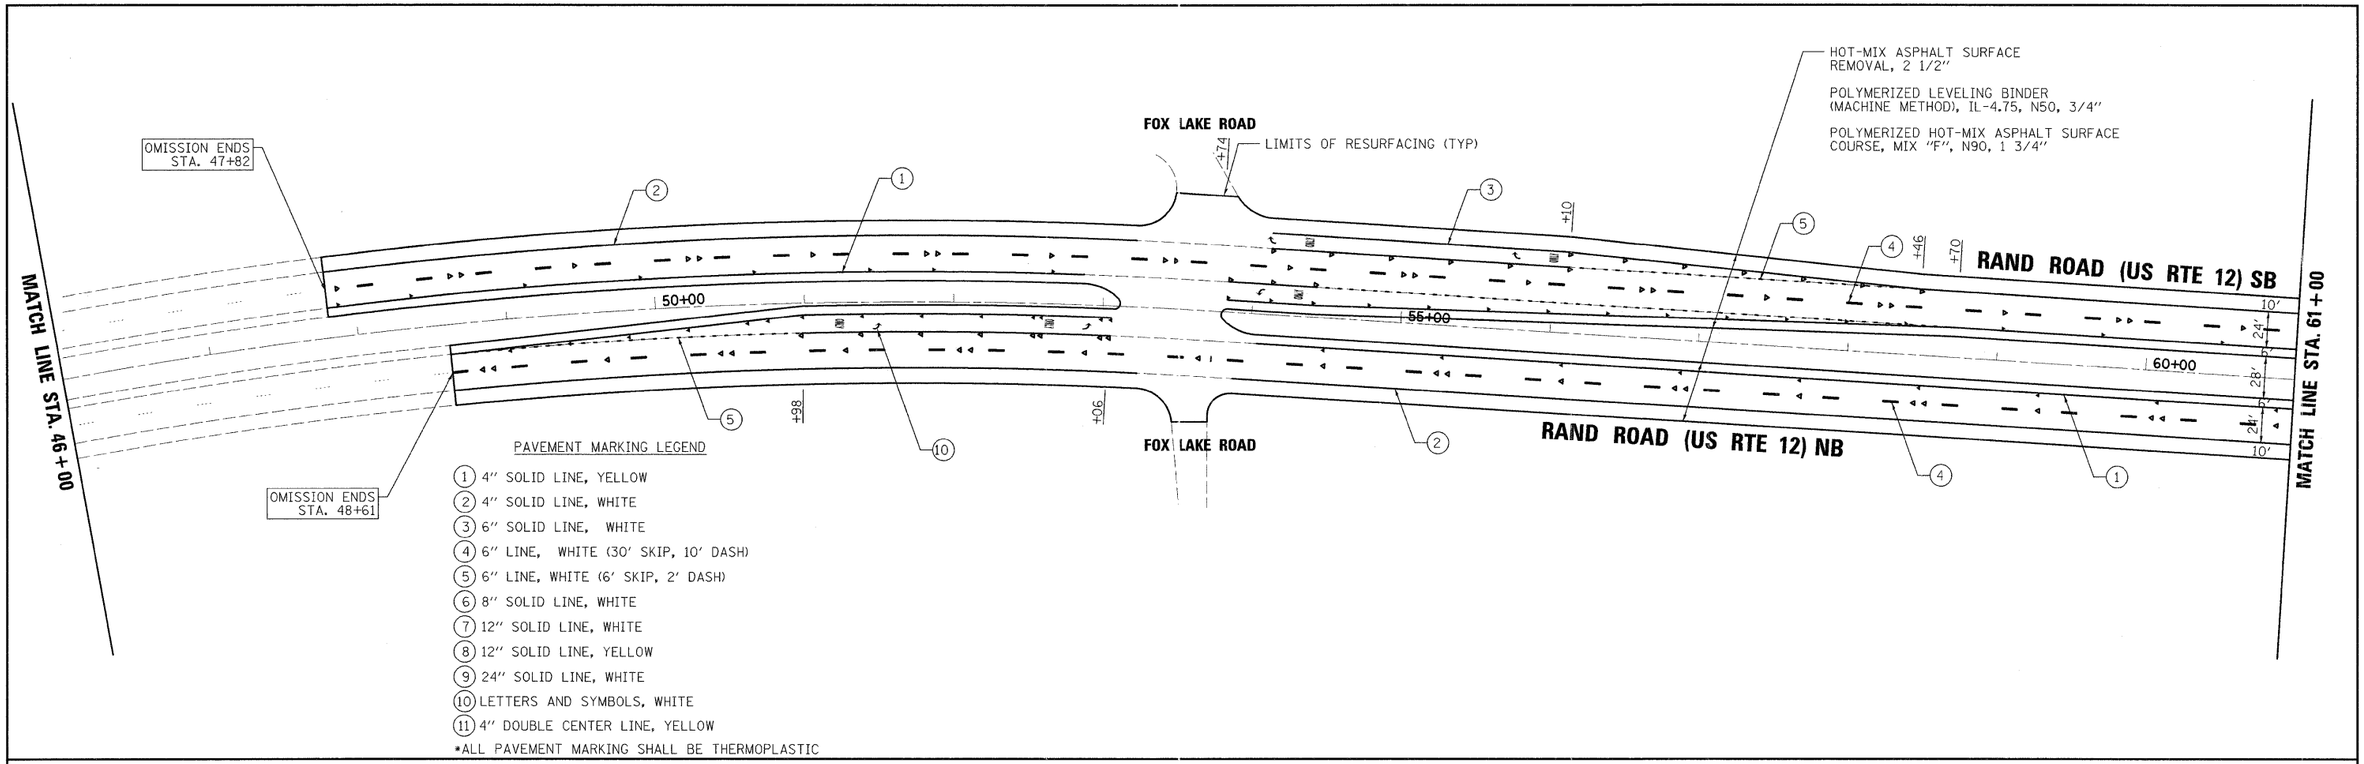

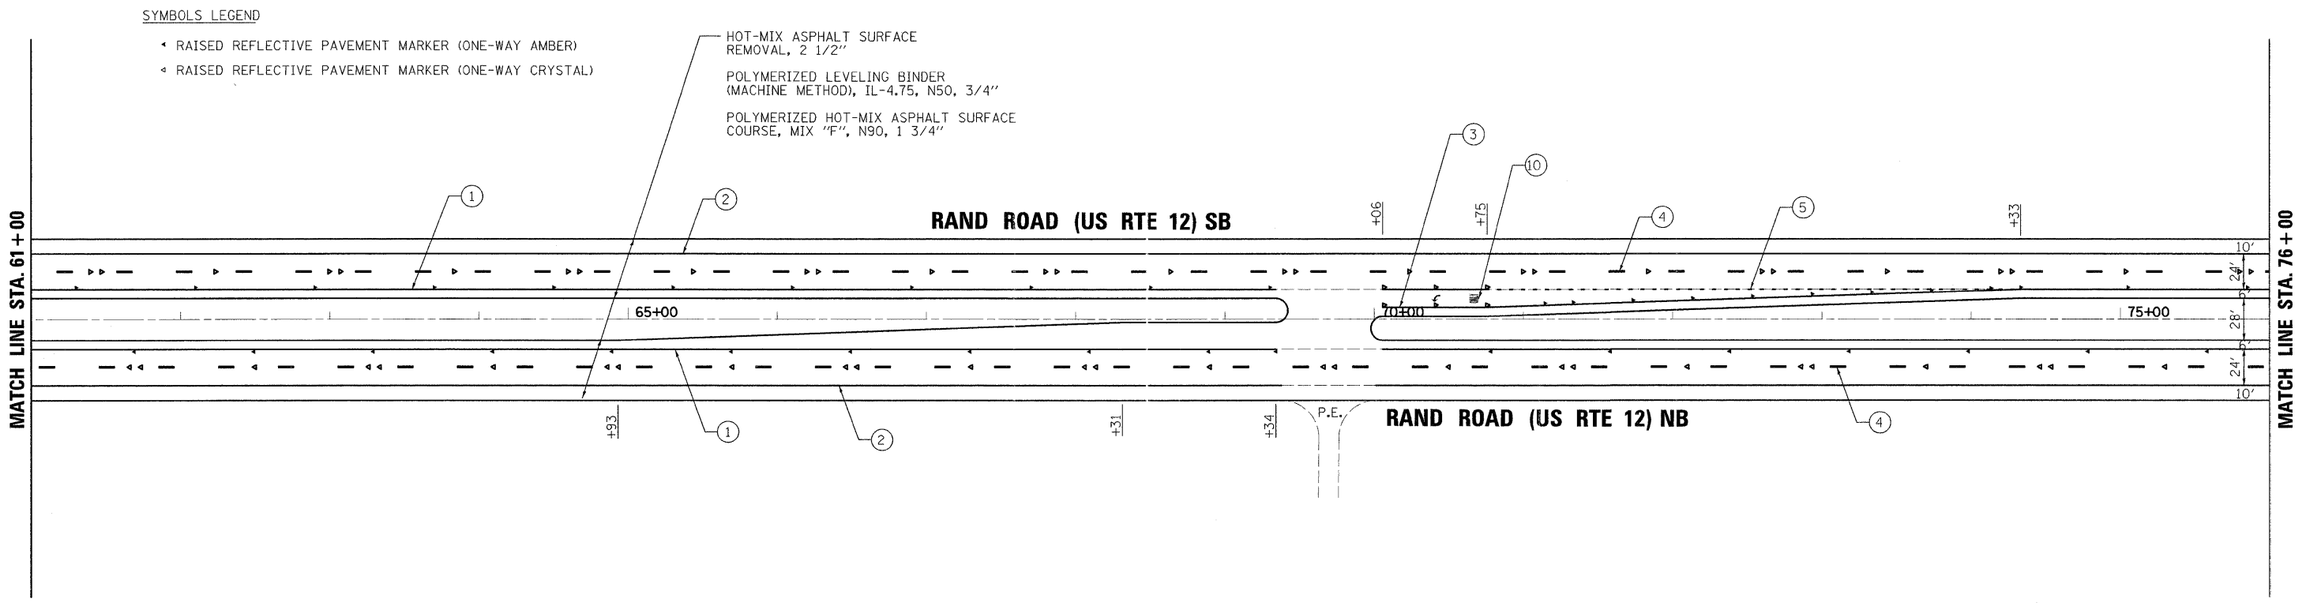

PLOT DATE = 4/20/2009
FILE NAME = K:\1225514\rand road north\cad\sheets\RandNorth-02.dgn
PLOT SCALE = 1.000
USER NAME = JTracey
MODEL = Default

rjngroup
Excellence through Ownership

200 West Front Street
Wheaton, Il 60187

DESIGNED - BLB	REVISED -		
DRAWN - JMT	REVISED -		
CHECKED - MAK	REVISED -		
DATE - 4/20/2009 4:02:04 PM	REVISED -		

STATE OF ILLINOIS
DEPARTMENT OF TRANSPORTATION

US RTE 12 /IL RTE 59
(RAND ROAD)

SCALE: 1"=50' | SHEET NO. 6 OF 25 SHEETS | STA.46+00 TO STA. 76+00

PLAN AND
PAVEMENT MARKING DETAILS

F.A.P. RTE.	SECTION	COUNTY	TOTAL SHEETS	SHEET NO.
334	OR-RS-3	LAKE	25	6
		CONTRACT NO.60H23		
FED. ROAD DIST. NO. 1	ILLINOIS	FED. AID PROJECT		