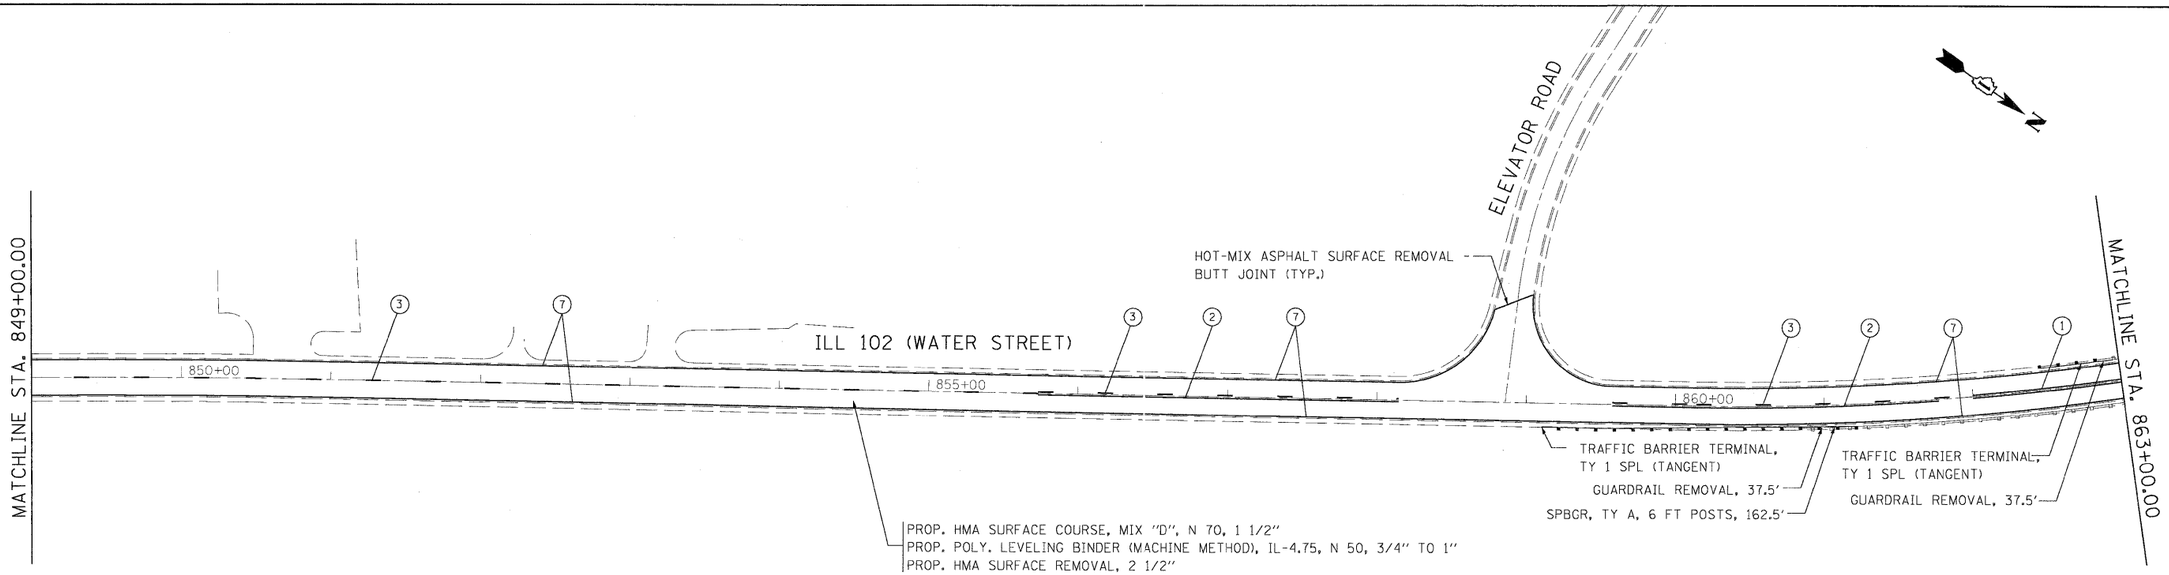

LEGEND

1. 2-(4") YELLOW @ 11" C-C
2. (4") YELLOW EDGE LINE
3. (4") YELLOW LANE LINE 10' DASH 30' SKIP
4. (6") WHITE TURN LANE
5. (24") STOP LINES
6. (12") YELLOW DIAGONALS
7. (4") WHITE LINE
8. LETTERS AND SYMBOLS

NOTES:

RAISED REFLECTIVE PAVEMENT MARKERS SHALL BE IN ACCORDANCE WITH THE DISTRICT ONE "TYPICAL APPLICATIONS RAISED REFLECTIVE PAVEMENT MARKERS (SNOW-PLOW RESISTANT) DETAILS"

MILLING AND RESURFACING THROUGH INTERSECTIONS IS ASSUMED TO PROCEED ALONG EDGE OF IL 102 PAVEMENT UNLESS BUTT JOINTS ARE SHOWN ON CROSS STREETS.

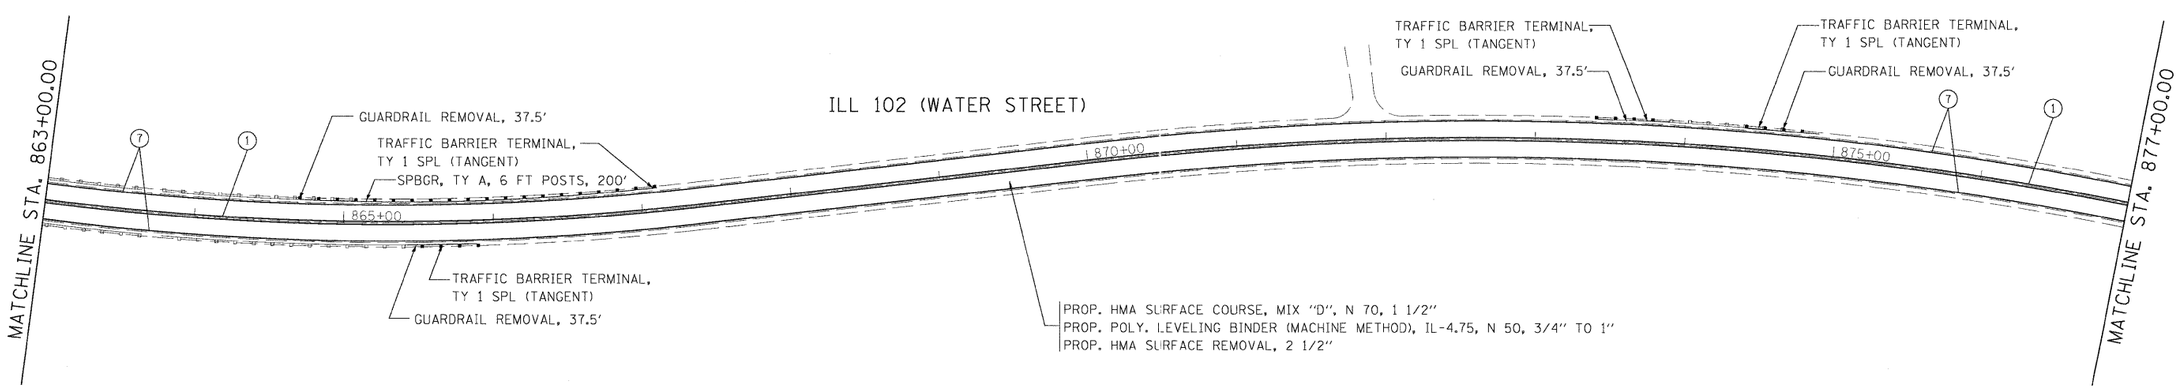

FILE NAME = ...\Plans\pln60709pp&mrk6.dgn	USER NAME = mcoleman	DESIGNED - MAC	REVISED -	STATE OF ILLINOIS DEPARTMENT OF TRANSPORTATION	ROADWAY & PAVEMENT MARKING PLANS ILL 102 (WATER STREET) – RYAN STREET TO TO OLD CHICAGO ROAD	F.A.P RTE.	SECTION	COUNTY	TOTAL SHEETS / SHEET NO.
		DRAWN - IS	REVISED -			631	111 N-RS-1	WILL	30 / 10
	PLOT SCALE = 1" = 50'	CHECKED - JJT	REVISED -					CONTRACT NO. 60H37	
	PLOT DATE = 4/21/2009	DATE - 4/20/09	REVISED -		SCALE: 1" = 50' SHEET NO. OF 30 SHEETS STA. 849+00 TO STA. 877+00	FED. ROAD DIST. NO. 1	ILLINOIS	FED. AID PROJECT	