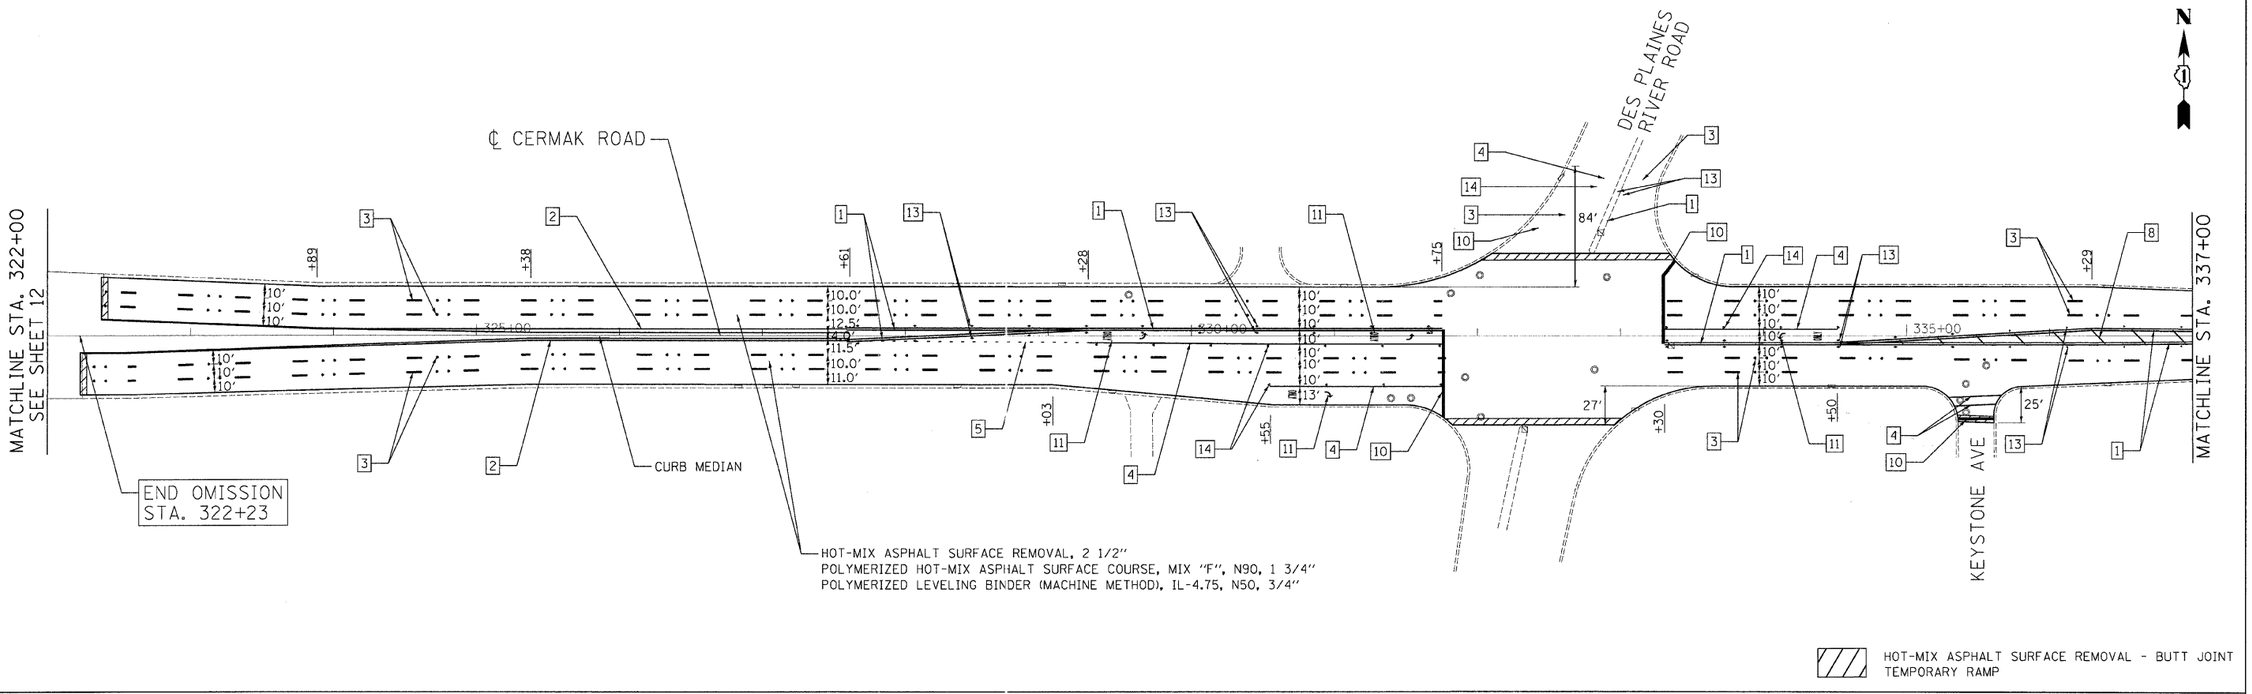

LEGEND:

1. THERMOPLASTIC PAVEMENT MARKING - LINE 4" (DOUBLE YELLOW SOLID LINE 11" C-C)
2. THERMOPLASTIC PAVEMENT MARKING - LINE 4" (YELLOW SOLID LINE)
3. THERMOPLASTIC PAVEMENT MARKING - LINE 4" (WHITE LANE LINE - 10' DASH, 30' SKIP) WITH RAISED REFLECTIVE PAVEMENT MARKERS (2 ONE-WAY CRYSTAL MARKER) (80' C-C)
4. THERMOPLASTIC PAVEMENT MARKING - LINE 6" (WHITE SOLID LINE)
5. THERMOPLASTIC PAVEMENT MARKING - LINE 6" (WHITE LANE LINE - 2' DASH, 6' SKIP)
6. THERMOPLASTIC PAVEMENT MARKING - LINE 8" (WHITE SOLID LINE)
7. THERMOPLASTIC PAVEMENT MARKING - LINE 4" (YELLOW LANE LINE - 10' DASH, 30' SKIP)
8. THERMOPLASTIC PAVEMENT MARKING - LINE 12" (YELLOW DIAGONAL LINE)
9. THERMOPLASTIC PAVEMENT MARKING - LINE 12" (WHITE LINE)
10. THERMOPLASTIC PAVEMENT MARKING - LINE 24" (WHITE STOP LINE)
11. THERMOPLASTIC PAVEMENT MARKING - LETTERS AND SYMBOLS (TYP.)
12. RAISED REFLECTIVE PAVEMENT MARKERS (ONE-WAY AMBER MARKER) (40' C-C)
13. RAISED REFLECTIVE PAVEMENT MARKERS (TWO-WAY AMBER MARKER) (40' C-C)
14. RAISED REFLECTIVE PAVEMENT MARKERS (ONE-WAY CRYSTAL MARKER) (40' C-C)

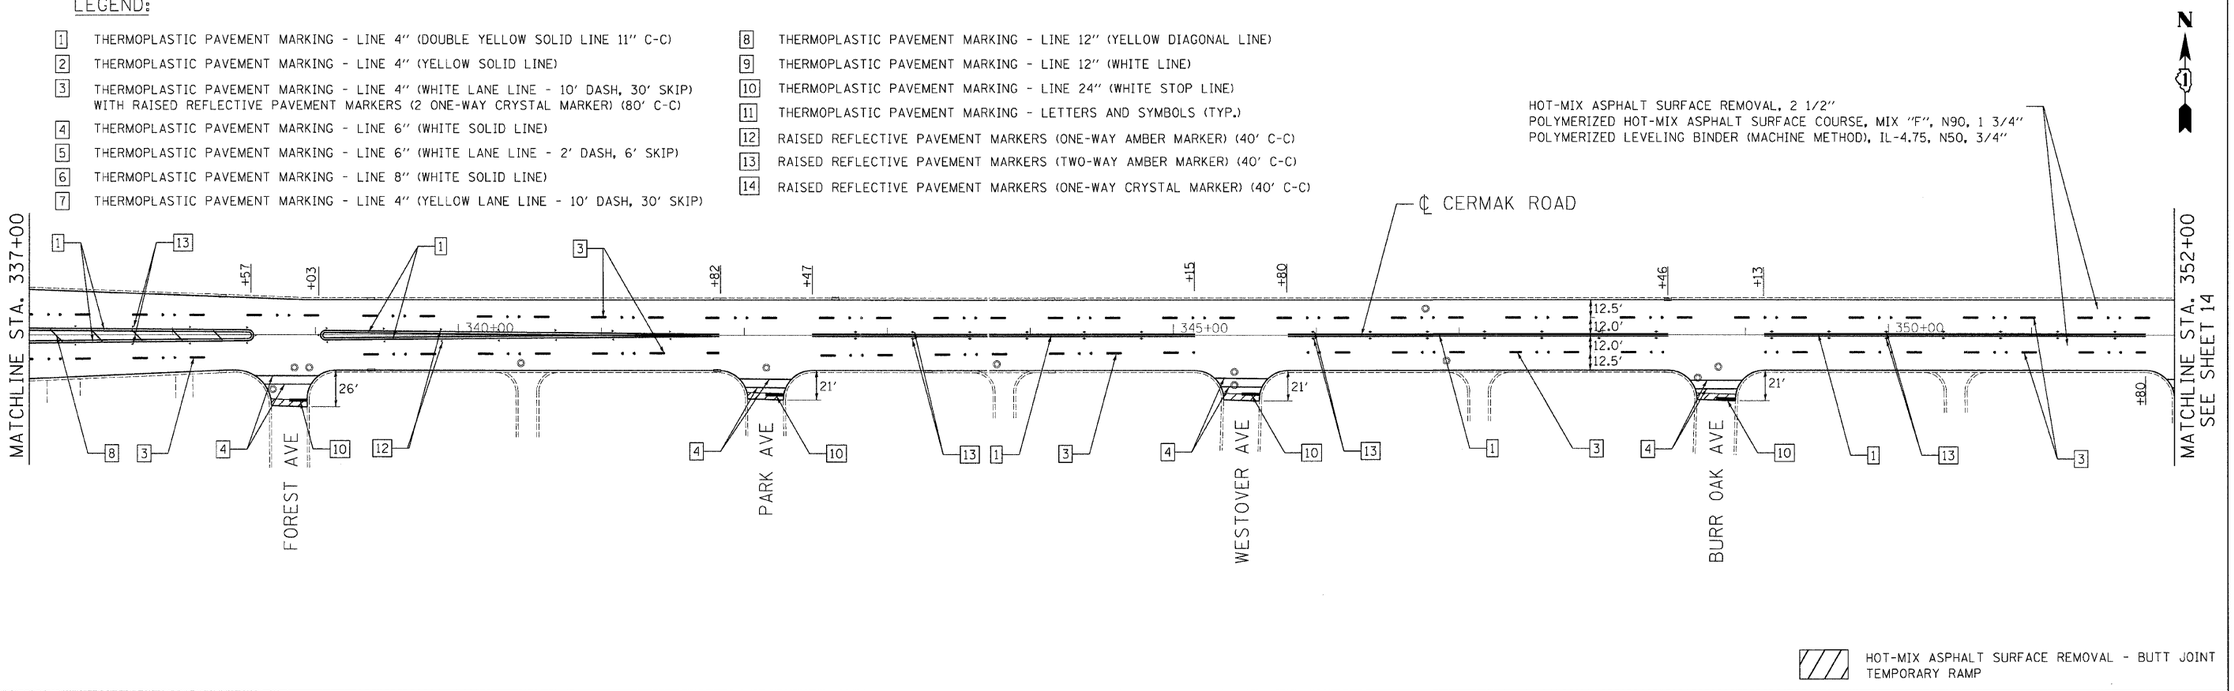

FILE NAME = c:\projects\3368\3368_23\design\proposedplan\3368_23-Prop01.dgn

Ciorba Group, Inc.
CONSULTING ENGINEERS
5507 North Cumberland Avenue, Suite 402
Chicago, Illinois 60656
Tel. 773.775.4009 Fax 773.775.4014

USER NAME = aleu	DESIGNED - EPS	REVISED -
	DRAWN - EPS	REVISED -
PLOT SCALE = 50.0000 ' / IN.	CHECKED - WBL	REVISED -
PLOT DATE = 4/22/2009	DATE - 4/22/09	REVISED -

STATE OF ILLINOIS
DEPARTMENT OF TRANSPORTATION

CERMAK ROAD
WEST OF WOLF ROAD TO IL 43 (HARLEM AVENUE)
PROPOSED ROADWAY AND PAVEMENT MARKING PLAN

SCALE: 1"=50' | SHEET NO. 13 OF 38 SHEETS | STA. | TO STA.

F.A.U. RTE.	SECTION	COUNTY	TOTAL SHEETS	SHEET NO.
1453	(78-2 & 551)Y-RS-1	COOK	38	13
		CONTRACT NO. 60H47		
FED. ROAD DIST. NO. 1	ILLINOIS	FED. AID PROJECT		