TRAFFIC SIGNAL LEGEND

	PROPOSED	EXISTING
CONTROLLER		
SERVICE INSTALLATION		
SIGNAL HEAD		
SIGNAL HEAD WITH BACKPLATE		
SIGNAL HEAD, PEDESTRIAN		
SIGNAL POST		
MAST ARM ASSEMBLY AND POLE, STEEL		
HANDHOLE		"F"
HEAVY DUTY HANDHOLE		"E"
DOUBLE HANDHOLE		"E"
G.S. CONDUIT IN TRENCH OR PUSHED		
PEDESTRIAN PUSHBUTTON DETECTOR		
DETECTOR LOOP		"E"
CONCRETE JUNCTION BOX		"I"
CAST IRON JUNCTION BOX	CT	
COMMON TRENCH		
MAST ARM ASSEMBLY AND POLE, ALUMINUM		
** CONFIRMATION BEACON	OR	OR
** EMERGENCY VEHICLE SYSTEM DETECTOR	OR	OR
SIGNAL HEAD OPTICALLY PROGRAMMED	"P"	"I"
CONDUIT SPLICE		
WOOD POLE		"E"
RACEWAY FOR MAGNETIC DETECTOR, TYPE I OR TYPE II		"E"
VEHICLE DETECTOR, NON COMPENSATED MAGNETIC TYPE		
RAILROAD CONTROL CABINET		"E"

FOR CONTINUATION SEE SHEET NO. 46-

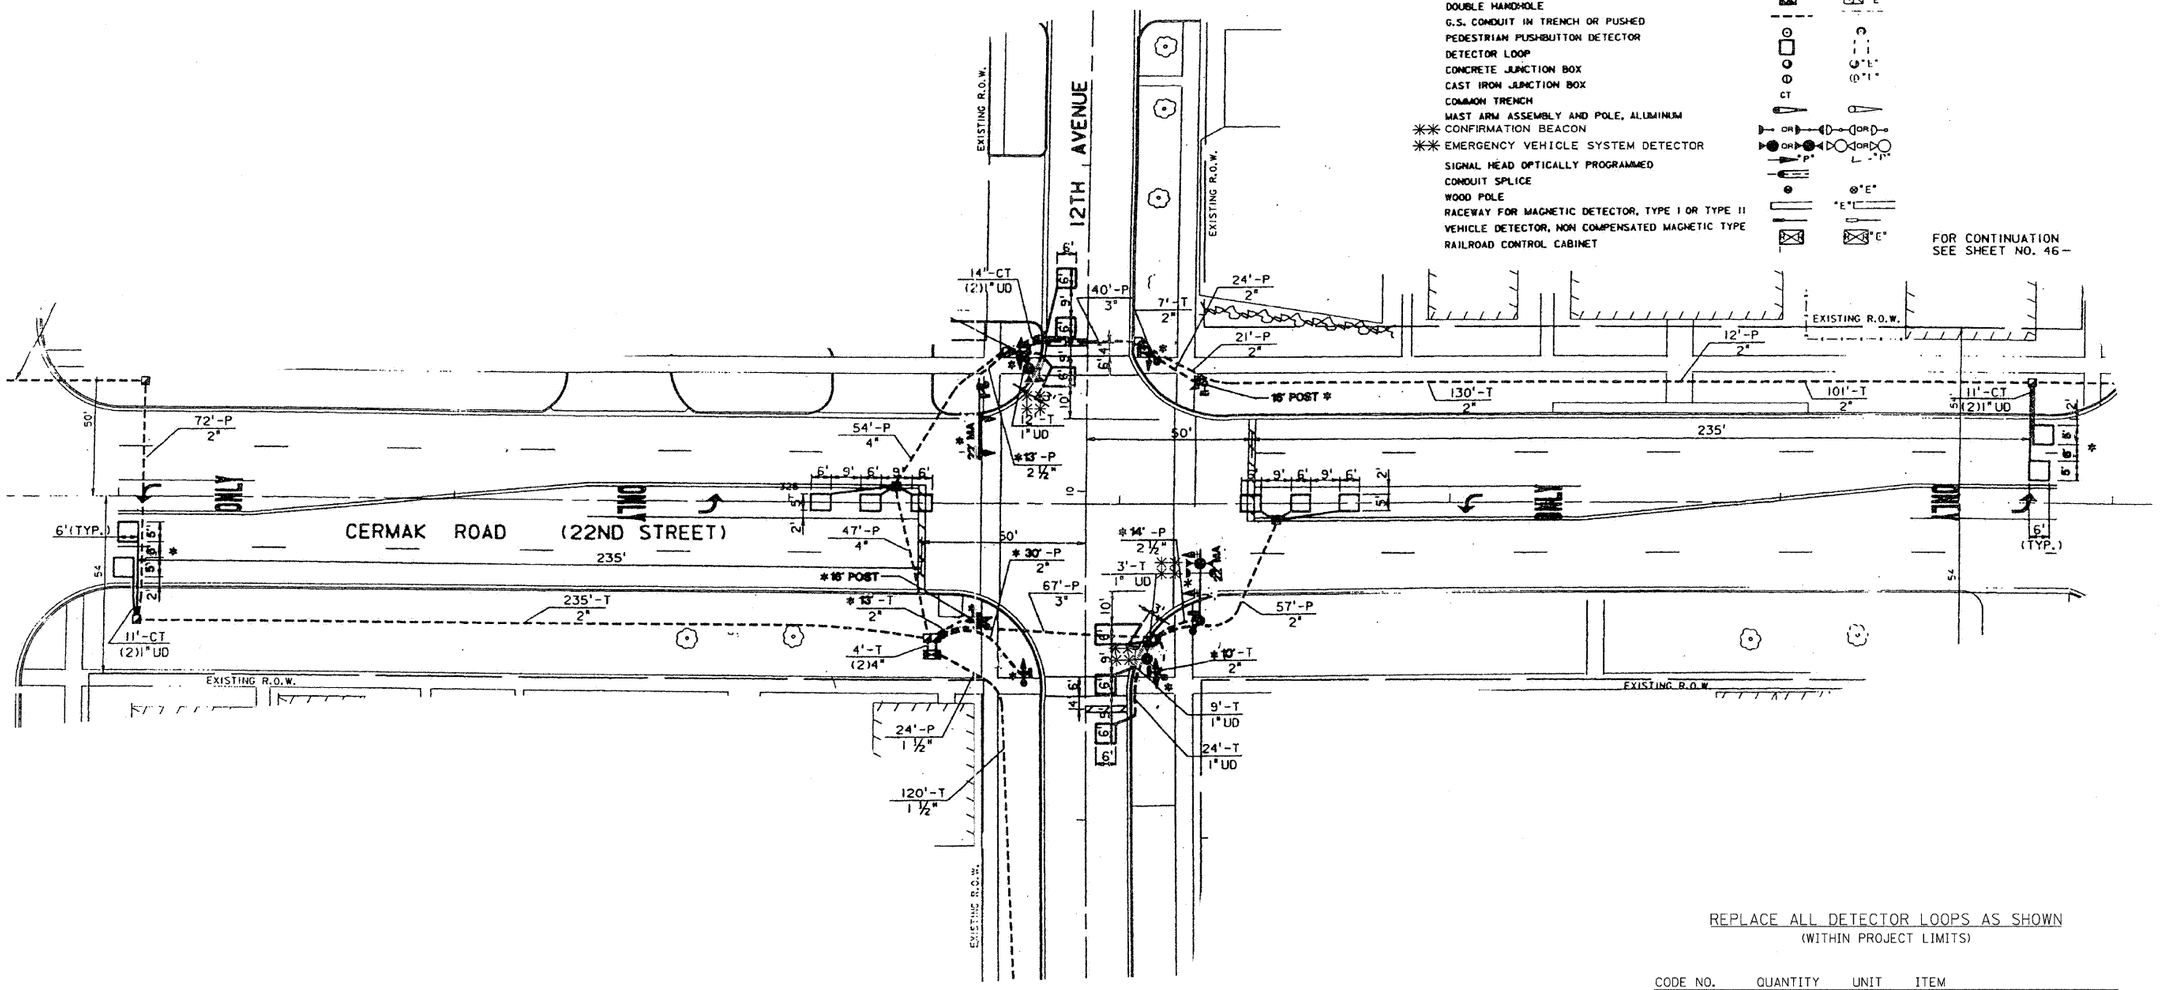

REPLACE ALL DETECTOR LOOPS AS SHOWN
(WITHIN PROJECT LIMITS)

CODE NO.	QUANTITY	UNIT	ITEM
86600600	478	FOOT	DETECTOR LOOP REPLACEMENT

Ciorba Group, Inc.
CONSULTING ENGINEERS
5507 North Cumberland Avenue, Suite 402
Chicago, Illinois 60656
Tel. 773.775.4009 Fax 773.775.4014

USER NAME = alau	DESIGNED - EPS	REVISED -
	DRAWN - EPS	REVISED -
PLOT SCALE = 1.0000 ' / IN.	CHECKED - WBL	REVISED -
PLOT DATE = 4/22/2009	DATE - 4/22/09	REVISED -

STATE OF ILLINOIS
DEPARTMENT OF TRANSPORTATION

CERMAK ROAD
WEST OF WOLF ROAD TO IL 43 (HARLEM AVENUE)
DETECTOR LOOP REPLACEMENT PLAN

SCALE: N.T.S. | SHEET NO. 22 OF 38 SHEETS | STA. | TO STA.

F.A.U. RTE.	SECTION	COUNTY	TOTAL SHEETS	SHEET NO.
1453	(78-2 & 55D)Y-RS-1	COOK	38	22
		CONTRACT NO. 60H47		
FED. ROAD DIST. NO. 1	ILLINOIS	FED. AID PROJECT		

FILE NAME = n:\proj\3368\3368.23\design\Signals\3368.23-Loops07.dgn