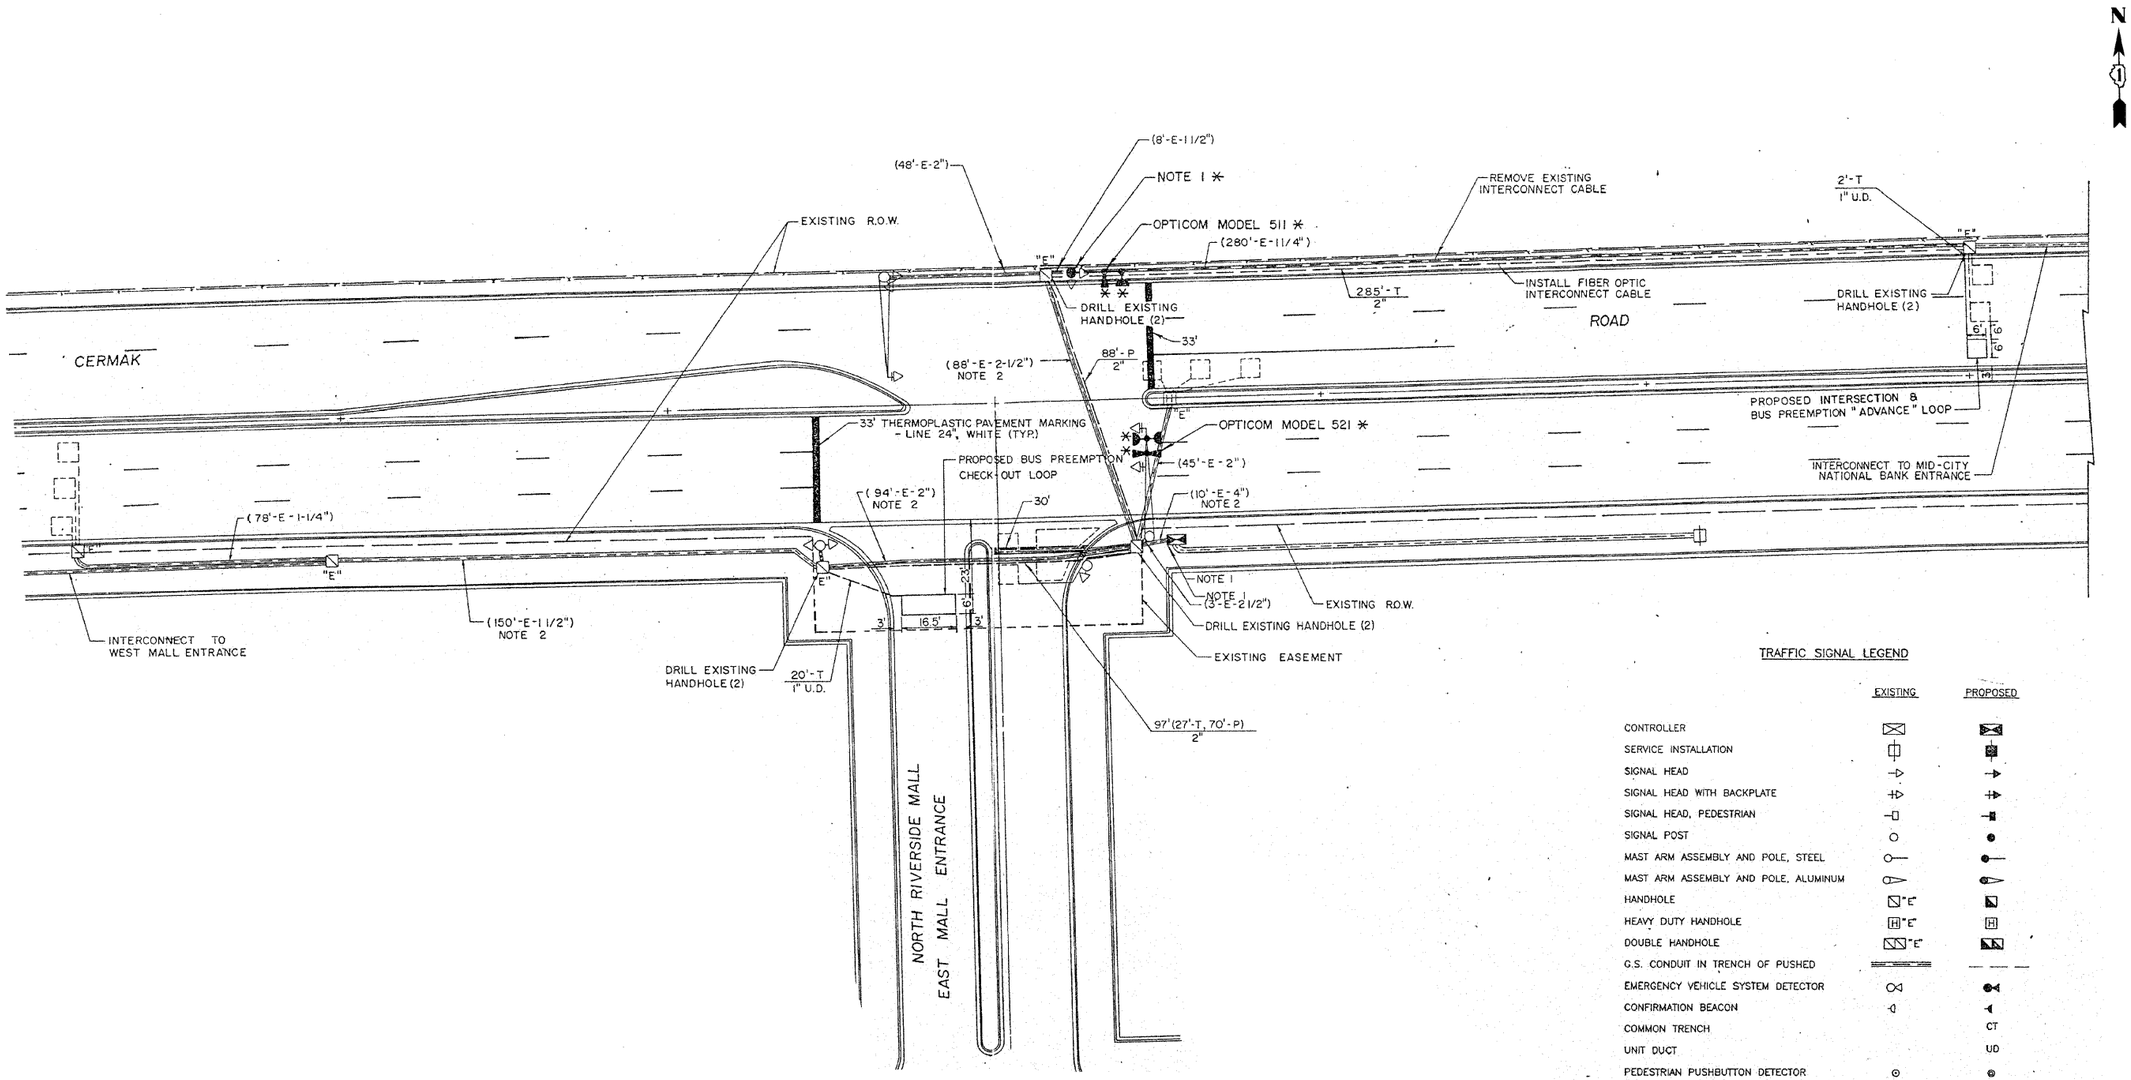

REPLACE ALL DETECTOR LOOPS AS SHOWN
(WITHIN PROJECT LIMITS)

CODE NO.	QUANTITY	UNIT	ITEM
86600600	346	FOOT	DETECTOR LOOP REPLACEMENT

FILE NAME = n:\proj\3368\3368.23\design\Signals\3368.23-Loops11.dgn

Ciorba Group, Inc. CONSULTING ENGINEERS 5507 North Cumberland Avenue, Suite 402 Chicago, Illinois 60656 Tel. 773.775.4009 Fax 773.775.4014	USER NAME = alau	DESIGNED - EPS	REVISED -	STATE OF ILLINOIS DEPARTMENT OF TRANSPORTATION	CERMAK ROAD WEST OF WOLF ROAD TO IL 43 (HARLEM AVENUE) DETECTOR LOOP REPLACEMENT PLAN
		DRAWN - EPS	REVISED -		
	PLOT SCALE = 1.0000 ' / IN.	CHECKED - WBL	REVISED -		
	PLOT DATE = 4/22/2009	DATE - 4/22/09	REVISED -		SCALE: N.T.S. SHEET NO. 26 OF 38 SHEETS STA. TO STA.

F.A.U. RTE.	SECTION	COUNTY	TOTAL SHEETS	SHEET NO.
1453	(78-2 & 551)Y-RS-1	COOK	38	26
		CONTRACT NO. 60H47		
FED. ROAD DIST. NO. 1	ILLINOIS	FED. AID PROJECT		