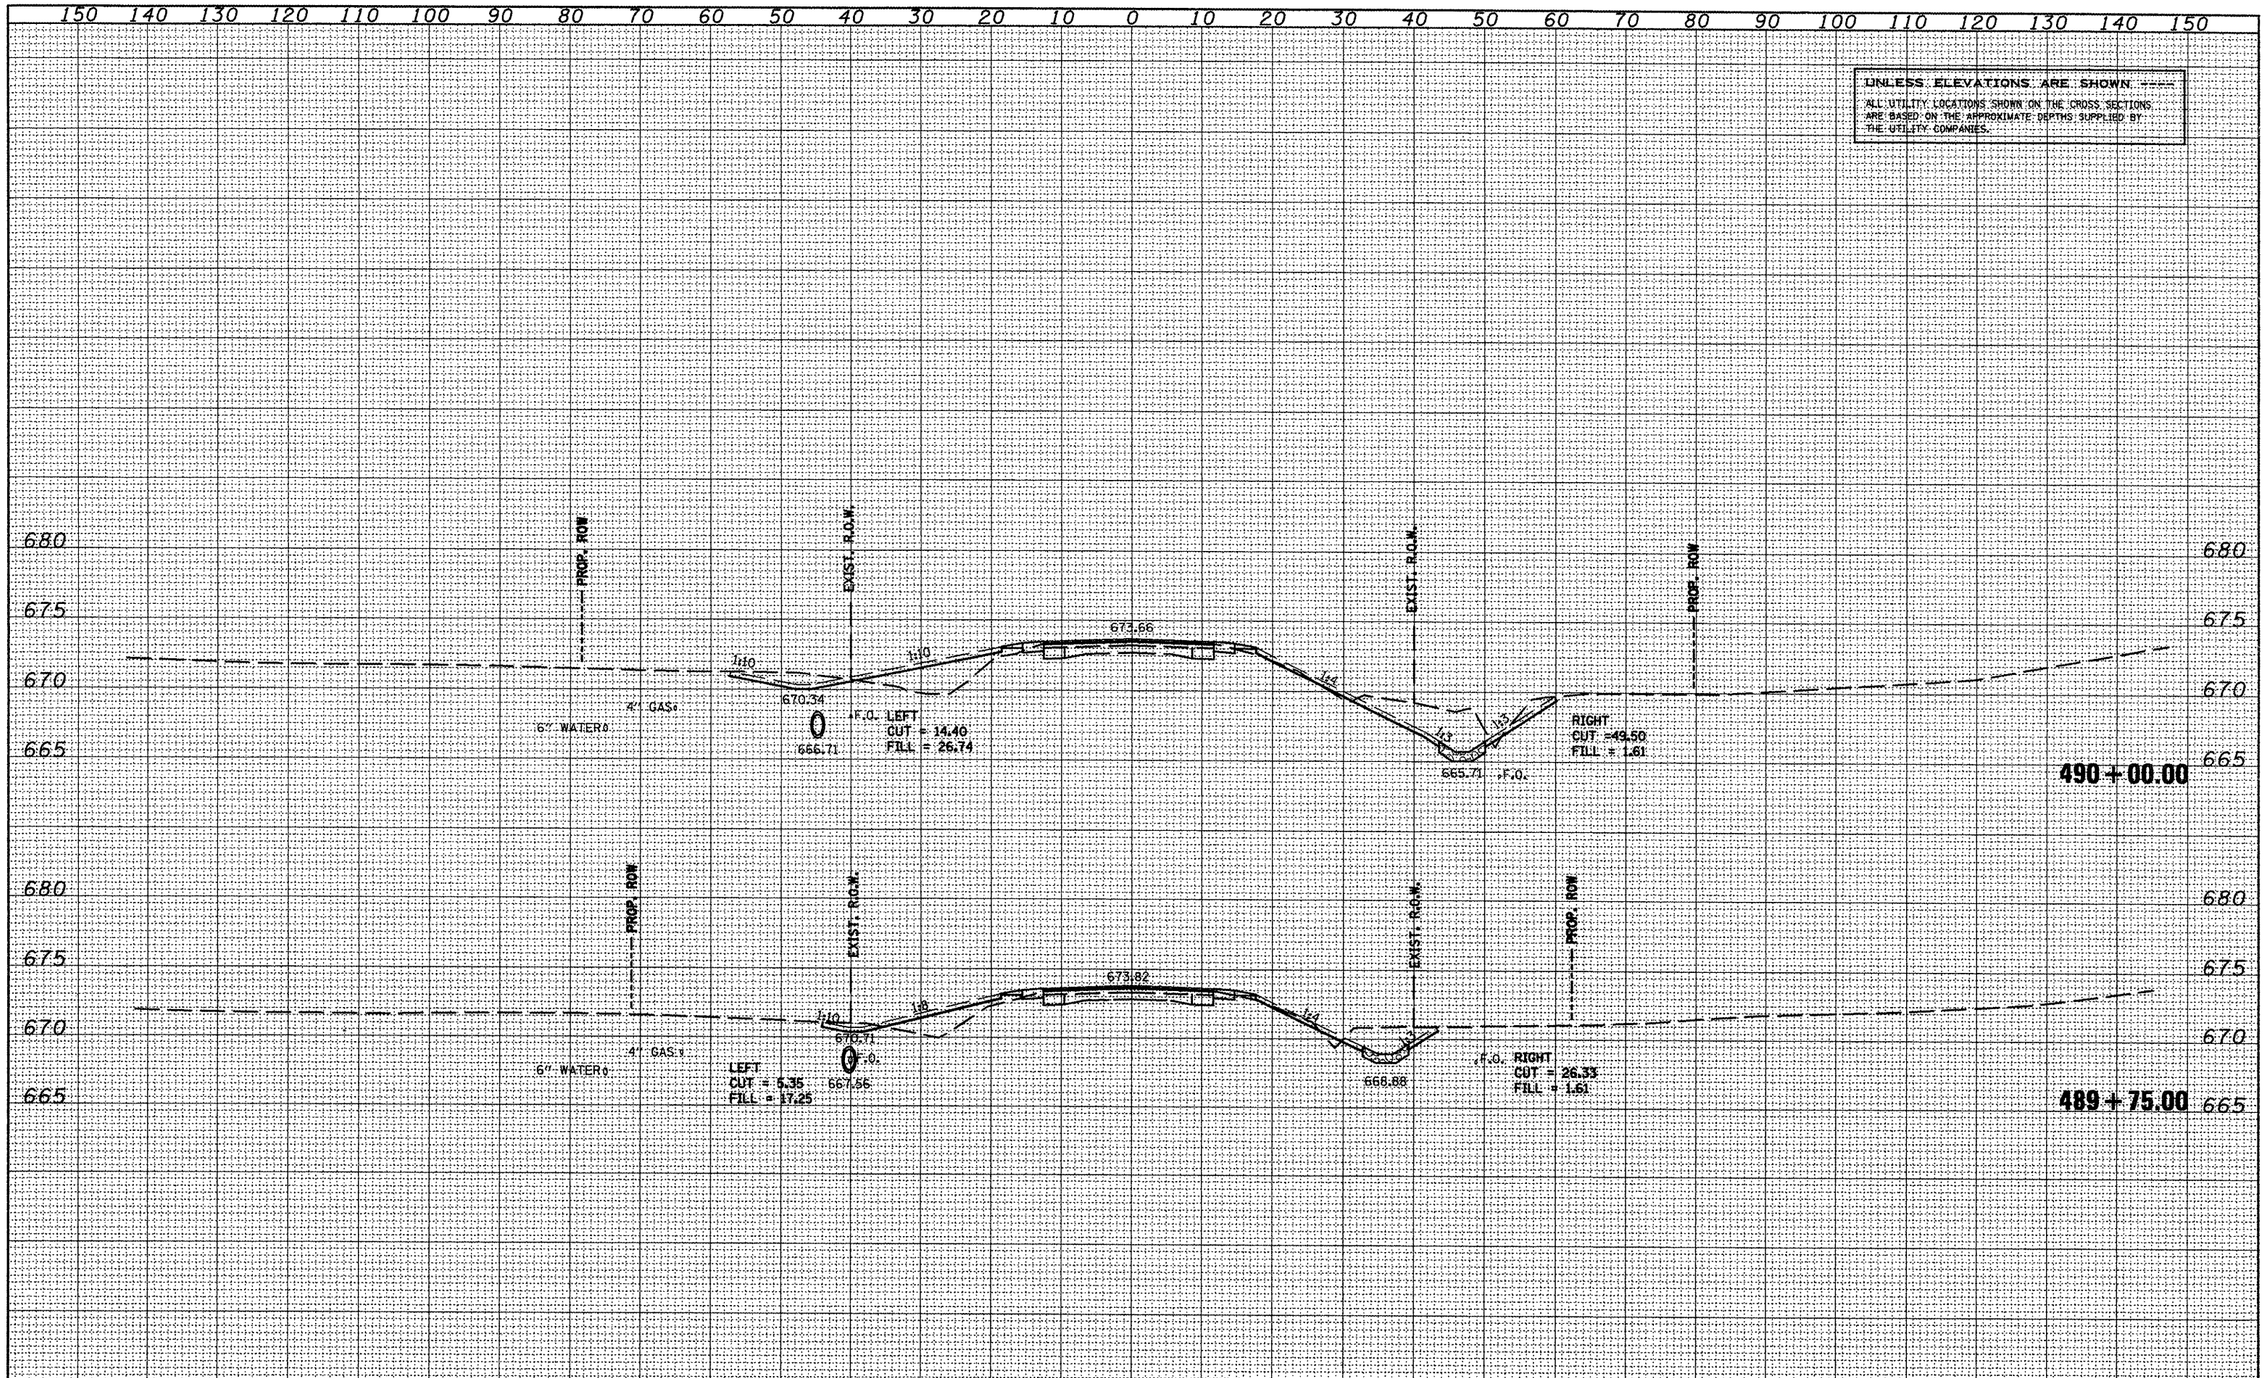

FILE NAME = xsheets1.dgn	USER NAME = ghidinaam	DESIGNED -	REVISED -	STATE OF ILLINOIS DEPARTMENT OF TRANSPORTATION	US 136 MAINLINE
		DRAWN -	REVISED -		
	PLOT SCALE = 20.0000 ' / IN.	CHECKED -	REVISED -		
	PLOT DATE = 3/25/2009	DATE -	REVISED -		SCALE: SHEET NO. OF SHEETS STA. 489+75.00 TO STA. 490+00.00

F.A.P. RTE.	SECTION	COUNTY	TOTAL SHEETS	SHEET NO.
315	109RS-4-110RS-2	FULTON		70
		CONTRACT NO. 68330		
		ILLINOIS FED. AID PROJECT		