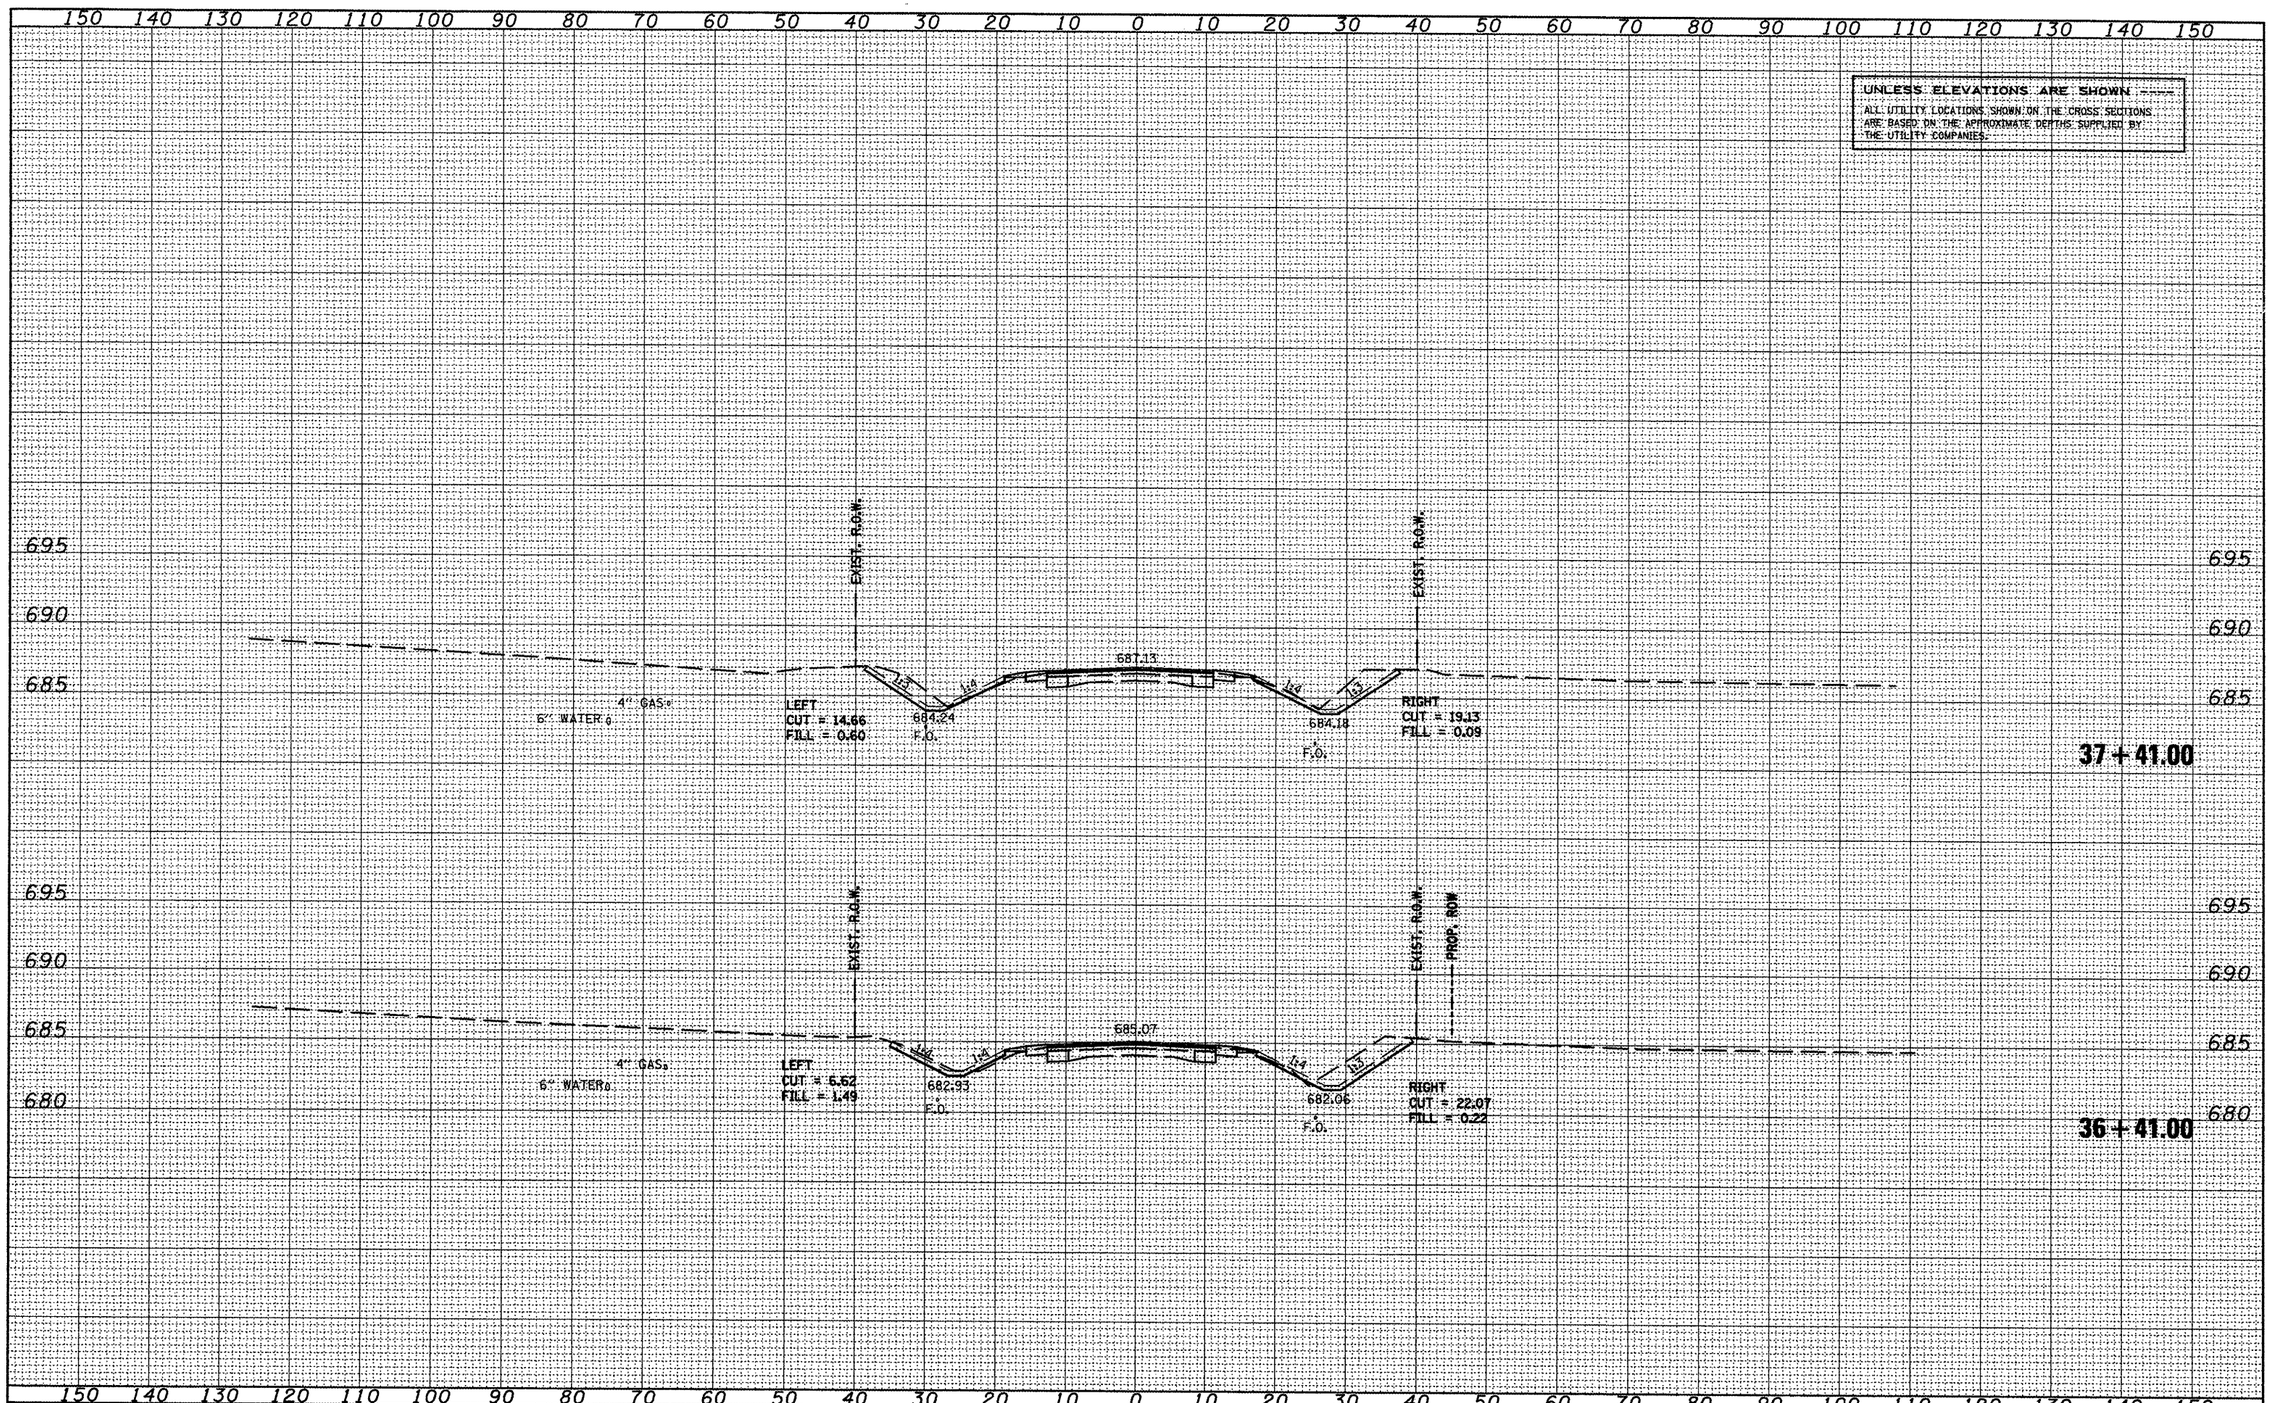

FILE NAME = xsheets1.dgn	USER NAME = ghidinaam	DESIGNED -	REVISED -
		DRAWN -	REVISED -
	PLOT SCALE = 20.0000 ' / IN.	CHECKED -	REVISED -
	PLOT DATE = 3/25/2009	DATE -	REVISED -

STATE OF ILLINOIS
DEPARTMENT OF TRANSPORTATION

US 136
MAINLINE

SCALE: | SHEET NO. OF SHEETS | STA. 36+41.00 TO STA. 37+41.00

F.A.P. RTE.	SECTION	COUNTY	TOTAL SHEETS	SHEET NO.
315	109RS-4-110RS-2	FULTON		89

CONTRACT NO. 68330

ILLINOIS FED. AID PROJECT