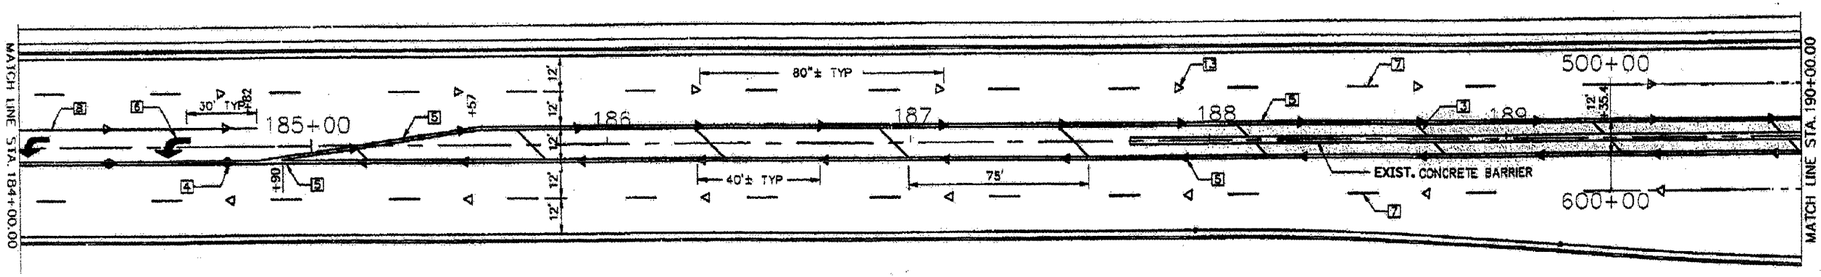

PAVEMENT MARKING LEGEND

1 4" SKIP-DASH (YELLOW)

2 4" SOLID (YELLOW)

3 12" DIAGONAL (YELLOW)

4 4" DOUBLE YELLOW (NARROW)

5 4" DOUBLE YELLOW (WIDE)

6 LETTERS & SYMBOLS

7 6" SKIP-DASH (WHITE)

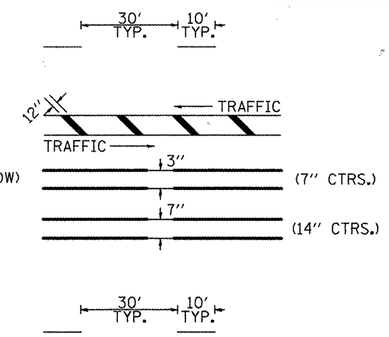

8 8" SOLID (WHITE)

9 12" DIAGONAL (WHITE)

10 6" CROSS WALK (WHITE)

11 24" STOP BAR (WHITE)

12 4" SOLID (WHITE)

13 RAISED REFLECTIVE PAVEMENT MARKERS
APPROXIMATE LOCATIONS SHOWN. SEE
STD 781001 FOR PLACEMENT DETAIL.

◁ ONE WAY CRYSTAL
◀ ONE WAY AMBER
◆ TWO WAY AMBER

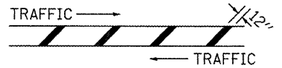

FILE NAME = MAIN.dgn	USER NAME = jochumsjg	DESIGNED - KJH	REVISED -
		DRAWN - JGJ	REVISED -
	PLOT SCALE = 100.0000 ' / IN.	CHECKED -	REVISED -
	PLOT DATE = 4/9/2009	DATE -	REVISED -

STATE OF ILLINOIS
DEPARTMENT OF TRANSPORTATION

US 150 (PEORIA)
PAVEMENT MARKING DETAIL

SCALE: | SHEET NO. 10 OF 13 SHEETS | STA. 184+00 | TO STA. 190+00

F.A.P RTE.	SECTION	COUNTY	TOTAL SHEETS	SHEET NO.
317	(16,13)RS-3,17RS-5,14RS-1	PEORIA/TAZEWELL	56	22
		CONTRACT NO. 68455		
		ILLINOIS FED. AID PROJECT		