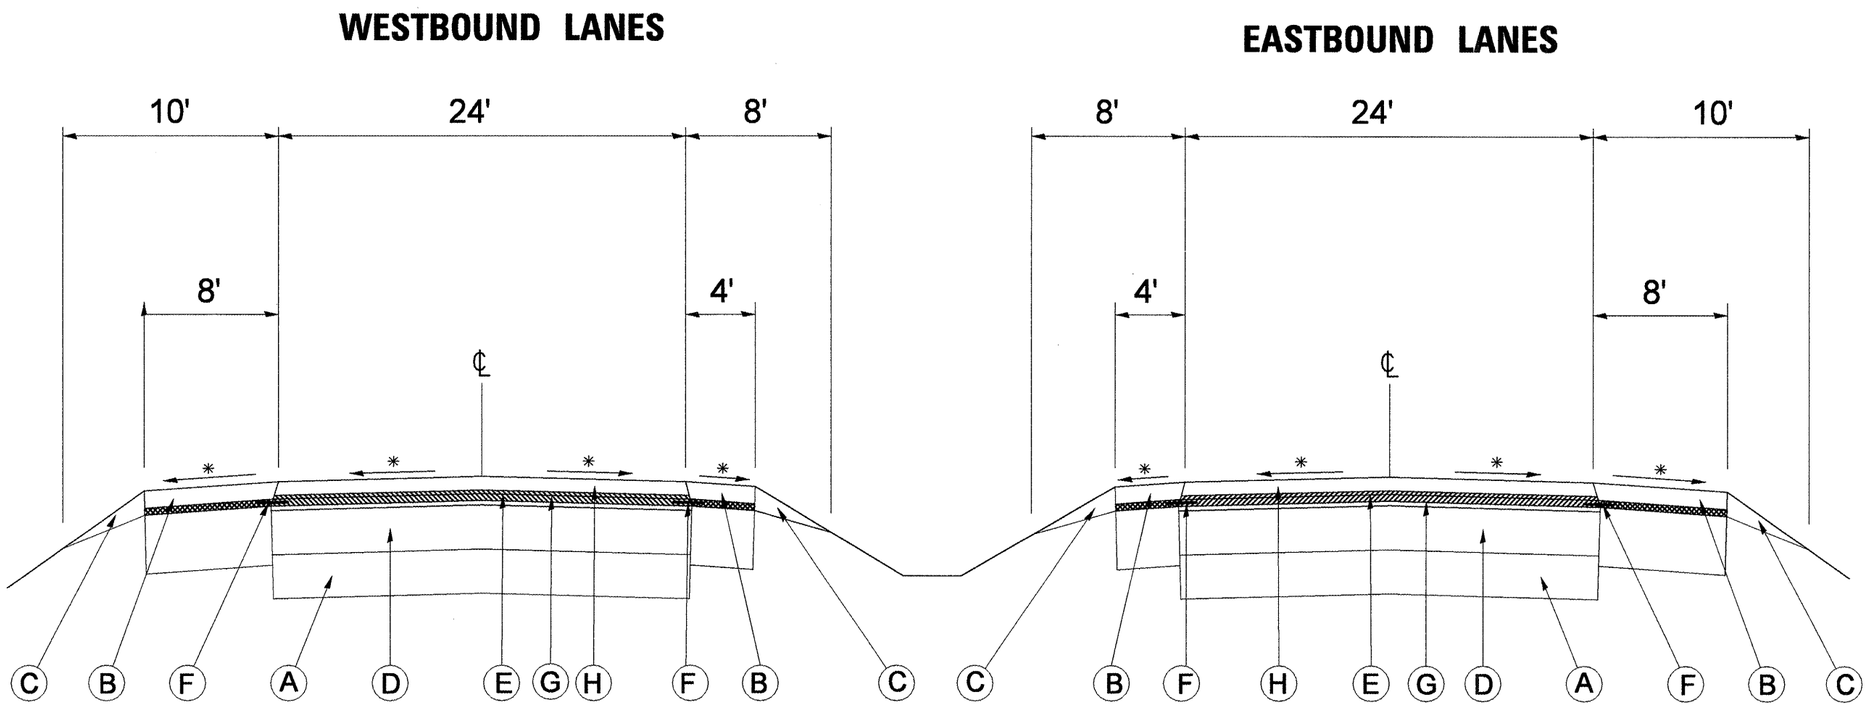

LEGEND

A. EXIST. STD. REM. 10 P.C.C. PAVEMENT

B. PROP. BIT. SHLDR 2 1/4"

C. PROP. AGGREGATE SHOULDER WEDGE

D. EXIST. BIT. CONC. OVERLAY

E. PROP. BIT. CONC. SURF. REM 1 1/2"

F. PROP. STRIP REFLEC. CRACK CONT. TREAT

G. PROP. LEVELING BINDER IL 4.75 (3/4")

H. PROP. BIT. CONC. SURFD. CSE MIX D (1 1/2")

* MATCH EXISTING SLOPE

TYPICAL SECTION #1 US 24
STA. 253+40 TO STA. 342+00

FILE NAME = 3P-US24EPE0.dgn	USER NAME = mcfadden,jk	DESIGNED -	REVISED -	STATE OF ILLINOIS DEPARTMENT OF TRANSPORTATION	TYPICAL SECTION US 24 (FAP 317) US 150	F.A.P RTE.	SECTION	COUNTY	TOTAL SHEETS	SHEET NO.
		DRAWN -	REVISED -			317	(16,13)RS-3, 17RS-5, 14RS-1	*	56	28
	PLOT SCALE = 200.0000 ' / IN.	CHECKED -	REVISED -					CONTRACT NO. 68455		
	PLOT DATE = 4/9/2009	DATE -	REVISED -		SCALE: NONE / SHEET NO. OF SHEETS / STA. TO STA.		US 24	FED. AID PROJECT		