CONTRACT NO. 70113

F.A.P. RTE.	SECTION	COUNTY	TOTAL SHEETS	SHEET NO.
323	(149,150)RS-3	EDGAR	83	13

EXISTING TYPICAL CROSS SECTION

STATION 2025+28.50 TO STATION 2031+10.00

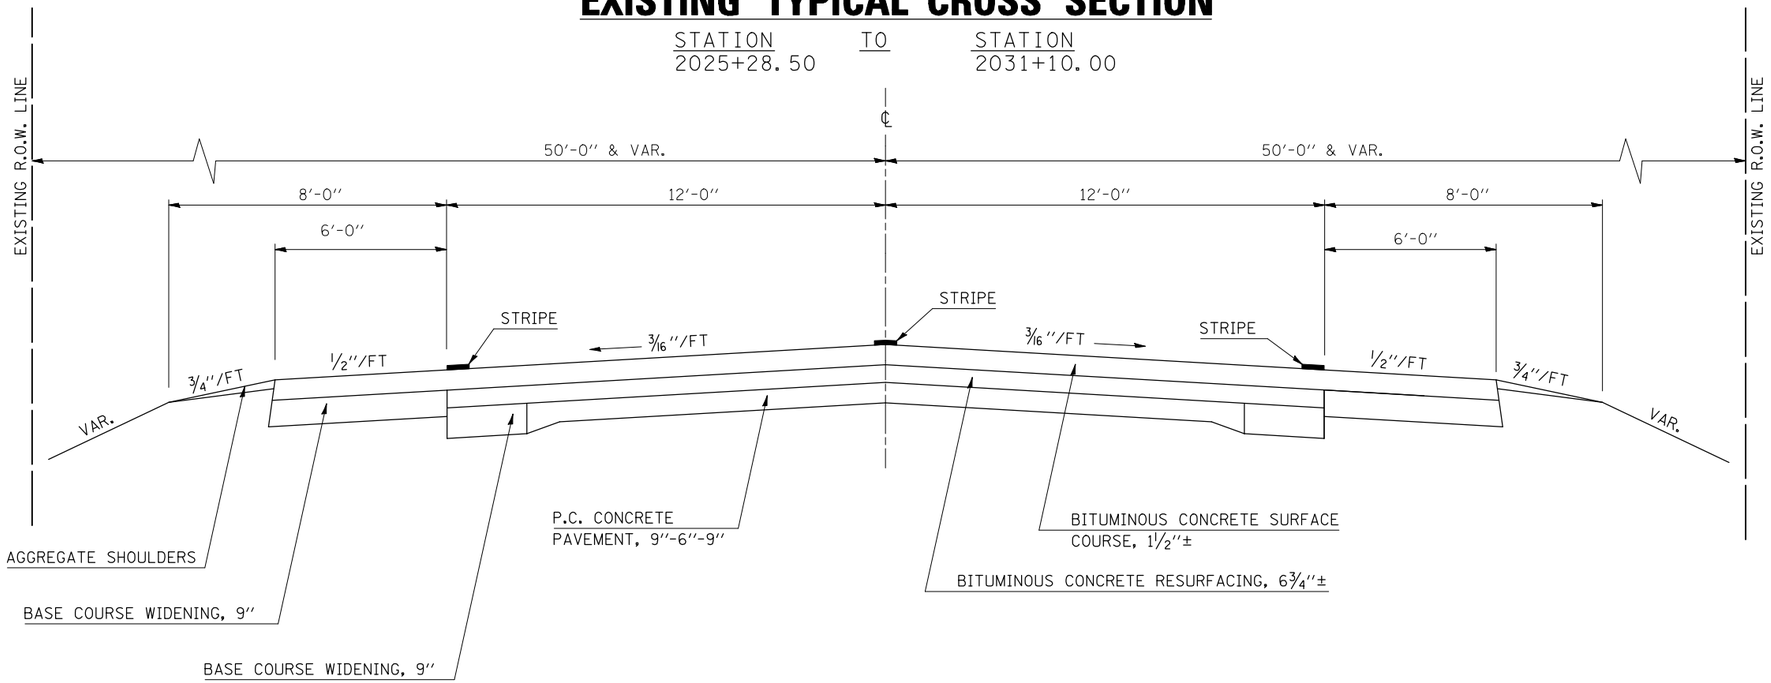

6 PROPOSED TYPICAL CROSS SECTION

STATION 2025+28.50 * (2) TO STATION 2031+10.00 (2)

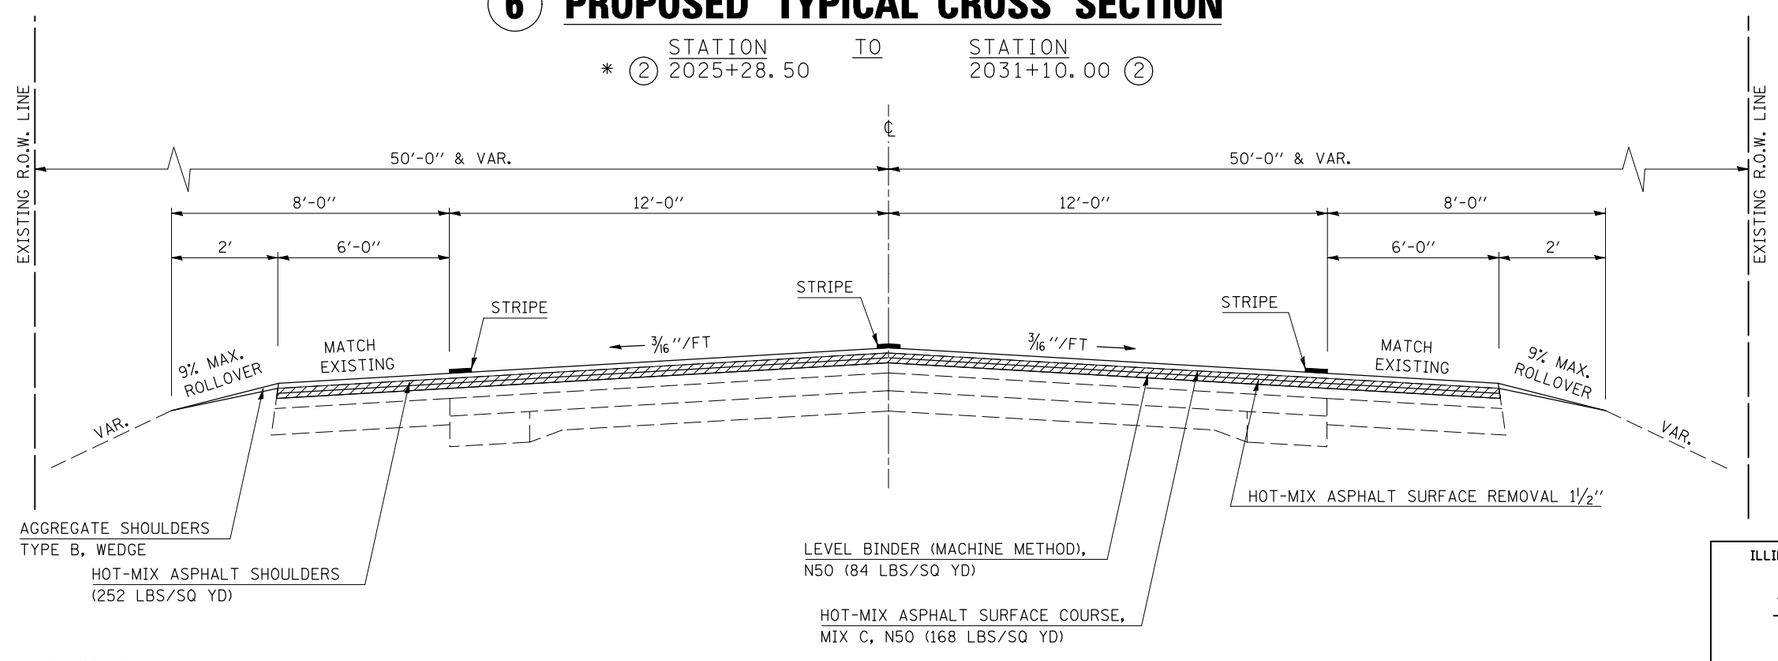

* STRUCTURE OMISSION
STA 2027+66.58 TO STA 2028+59.42

ILLINOIS DEPARTMENT OF TRANSPORTATION

EXISTING & PROPOSED TYPICAL CROSS SECTIONS

F.A.P. ROUTE 323 (US 36)
SECTION (149,150)RS-3
EDGAR COUNTY

SCALE: N/A DRAWN BY: CADD
DATE: 05/02/2006 CHECKED BY

PLOT DATE = 4/6/2009
FILE NAME = c:\pw_work\PWIDOT\SHEREFJN\dms87384\typicals.dgn
PLOT SCALE = 42.3529 ' / IN.
USER NAME = sherefjn