CONTRACT NO. 70113

F.A.P. RTE.	SECTION	COUNTY	TOTAL SHEETS	SHEET NO.
323	(149,150)RS-3	EDGAR	83	32
STA. 2004+00		TO STA.2034+00		
FED. ROAD DIST. NO.	ILLINOIS	FED. AID PROJECT		

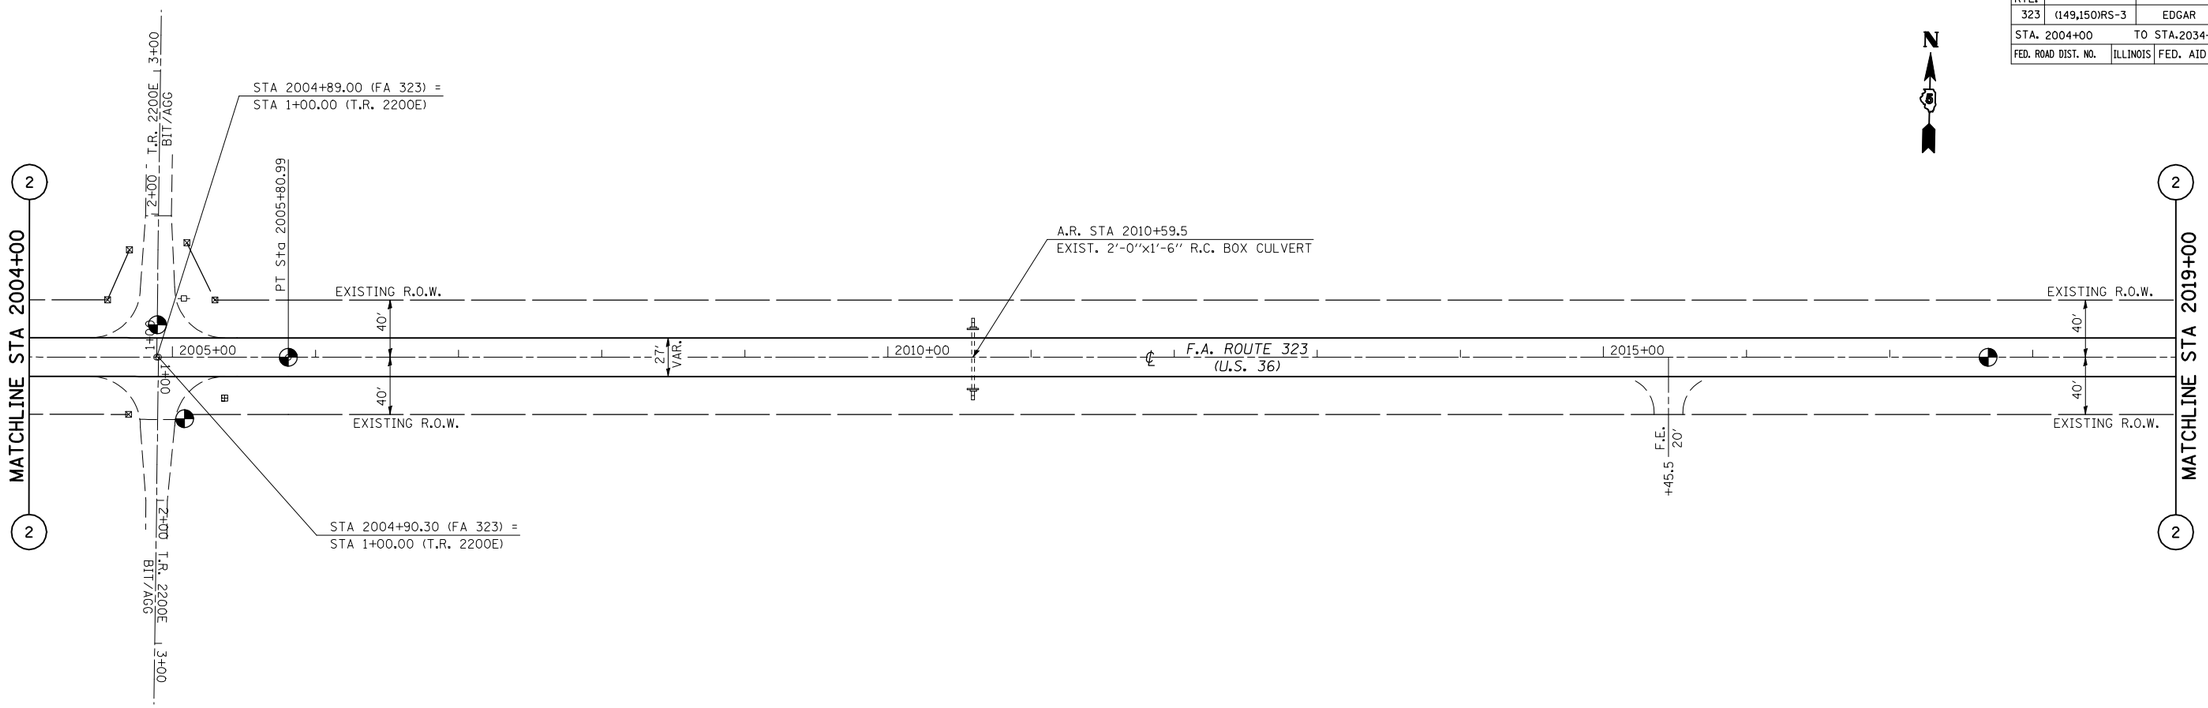

SEC 29, T16N, R10W, 2nd PM

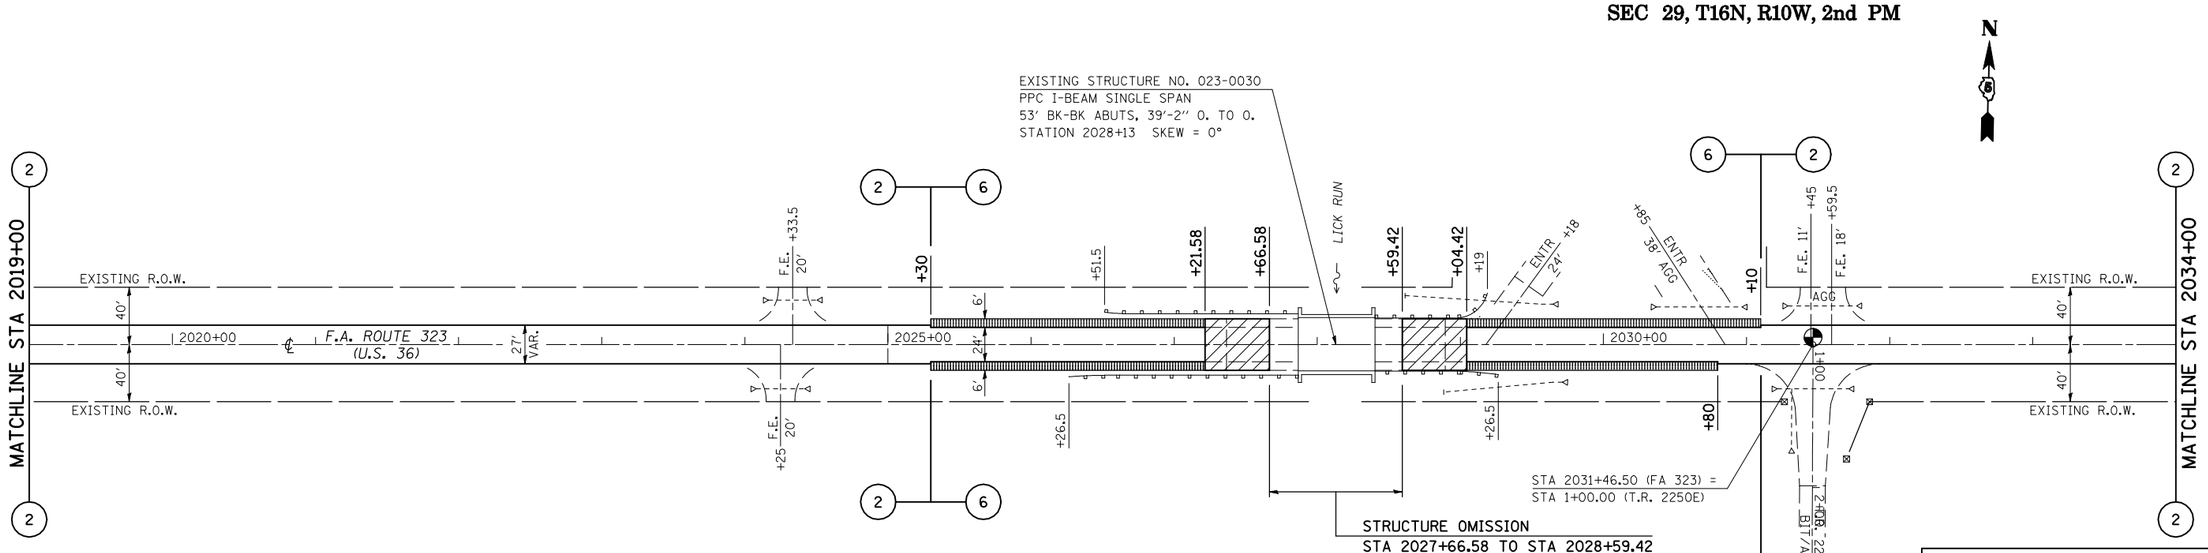

SEE GUARDRAIL DETAILS FOR GUARDRAIL WORK AT SN 023-0030

SEC 32, T16N, R10W, 2nd PM

12 OF 14

ILLINOIS DEPARTMENT OF TRANSPORTATION

PLAN SHEET

FAP ROUTE 323 (US 36)
SECTION (149,150)RS-3
EDGAR COUNTY

SCALE: 1" = 50'
DATE: 05/04/2006

DRAWN BY: CADD
CHECKED BY

PLOT DATE = 4/4/2009
FILE NAME = c:\pw_work\PWIDOT\SHEREFJN\dms87384\70113sheets.dgn
PLOT SCALE = 100.0024 ' / IN.
USER NAME = sherefjn