CONTRACT NO. 70113

F.A.P. RTE.	SECTION	COUNTY	TOTAL SHEETS	SHEET NO.
323	(149,150)RS-3	EDGAR	83	57
STA.		TO STA.		
FED. ROAD DIST. NO.	ILLINOIS	FED. AID PROJECT		

GUARDRAIL DETAILS

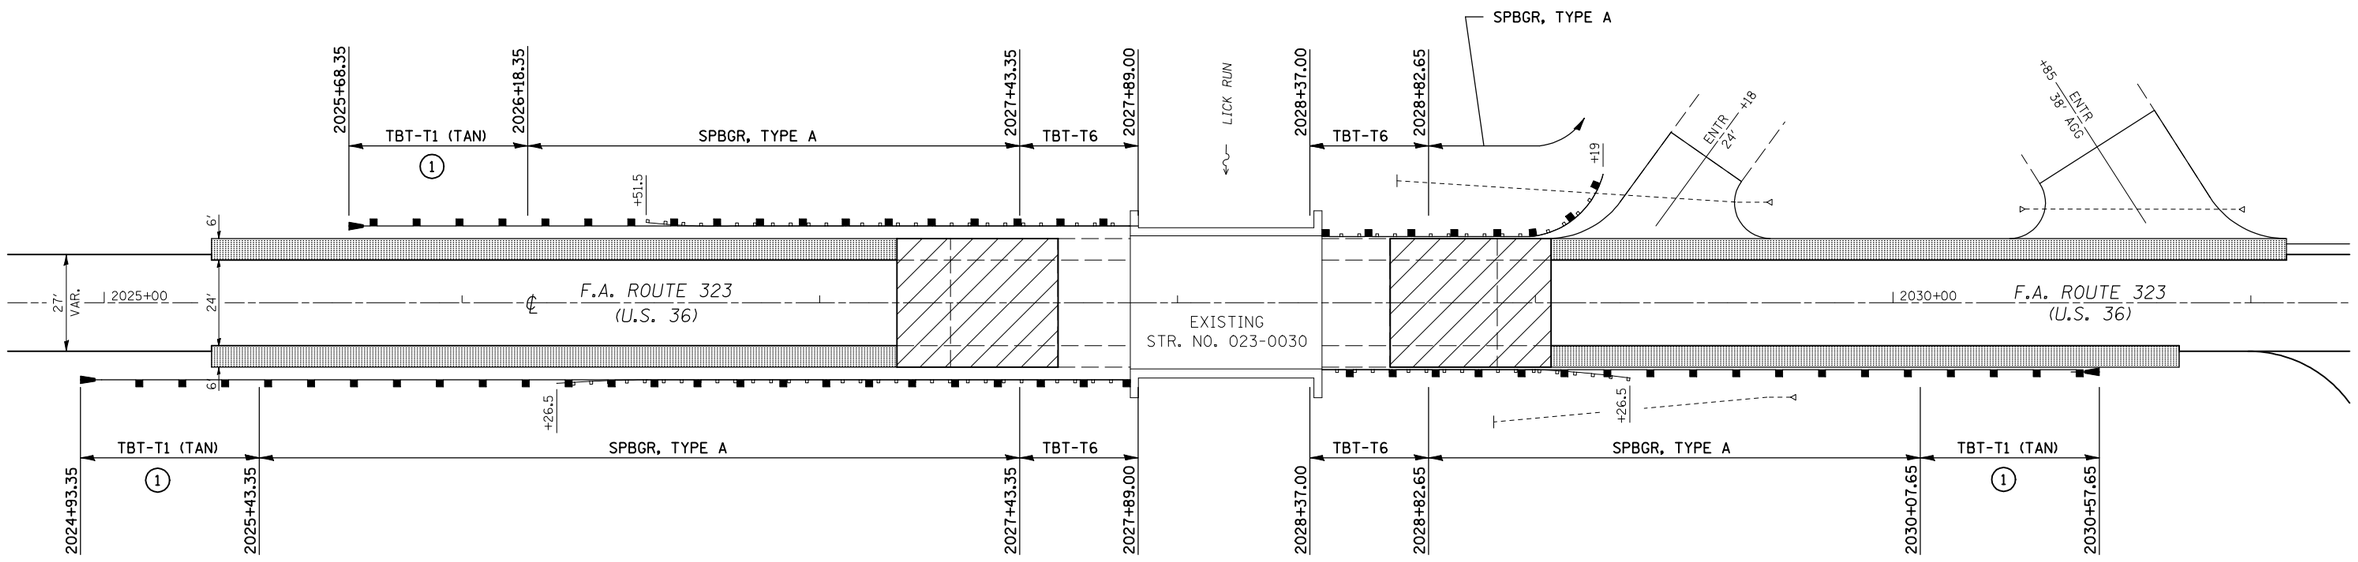

SHEET 3 OF 3

PLAN NOTES

1. SHOULDER WIDENING FOR TYPE 1 (SPL) TERMINAL SHALL BE CONSTRUCTED PRIOR TO PLACEMENT OF THE NEW GUARDRAIL AND TERMINALS.

2. THE VARIOUS GUARDRAIL PAY ITEMS REPRESENT THE BEST INFORMATION AVAILABLE AT THE TIME OF COMPLETION OF THE PLANS FOR LETTING. VARIATIONS IN LOCATIONS AND LENGTHS MAY OCCUR.

MILLING TRANSITION

HMA SHOULDERS

1"=20'

0' 5' 10' 15' 20' 40' 60'

ILLINOIS DEPARTMENT OF TRANSPORTATION

GUARDRAIL DETAILS

FAP ROUTE 323 (US 36)
SECTION (149,150)RS-3
EDGAR COUNTY

SCALE: 1" = 20'
DRAWN BY: CADD
DATE: 06/09/2006
CHECKED BY

PLOT DATE = 5/4/2009
FILE NAME = c:\pw-work\PWIDOT\SHERERJM\dms87384\details.dgn
PLOT SCALE = 42.5527 ' / IN.
USER NAME = shererjm