CONTRACT NO. 70113

F.A.P. RTE.	SECTION	COUNTY	TOTAL SHEETS	SHEET NO.
323	(149,150)RS-3	EDGAR	83	59
STA.		TO STA.		
FED. ROAD DIST. NO.	ILLINOIS	FED. AID PROJECT		

DETAIL OF PAVEMENT MARKING U.S. ROUTE 36

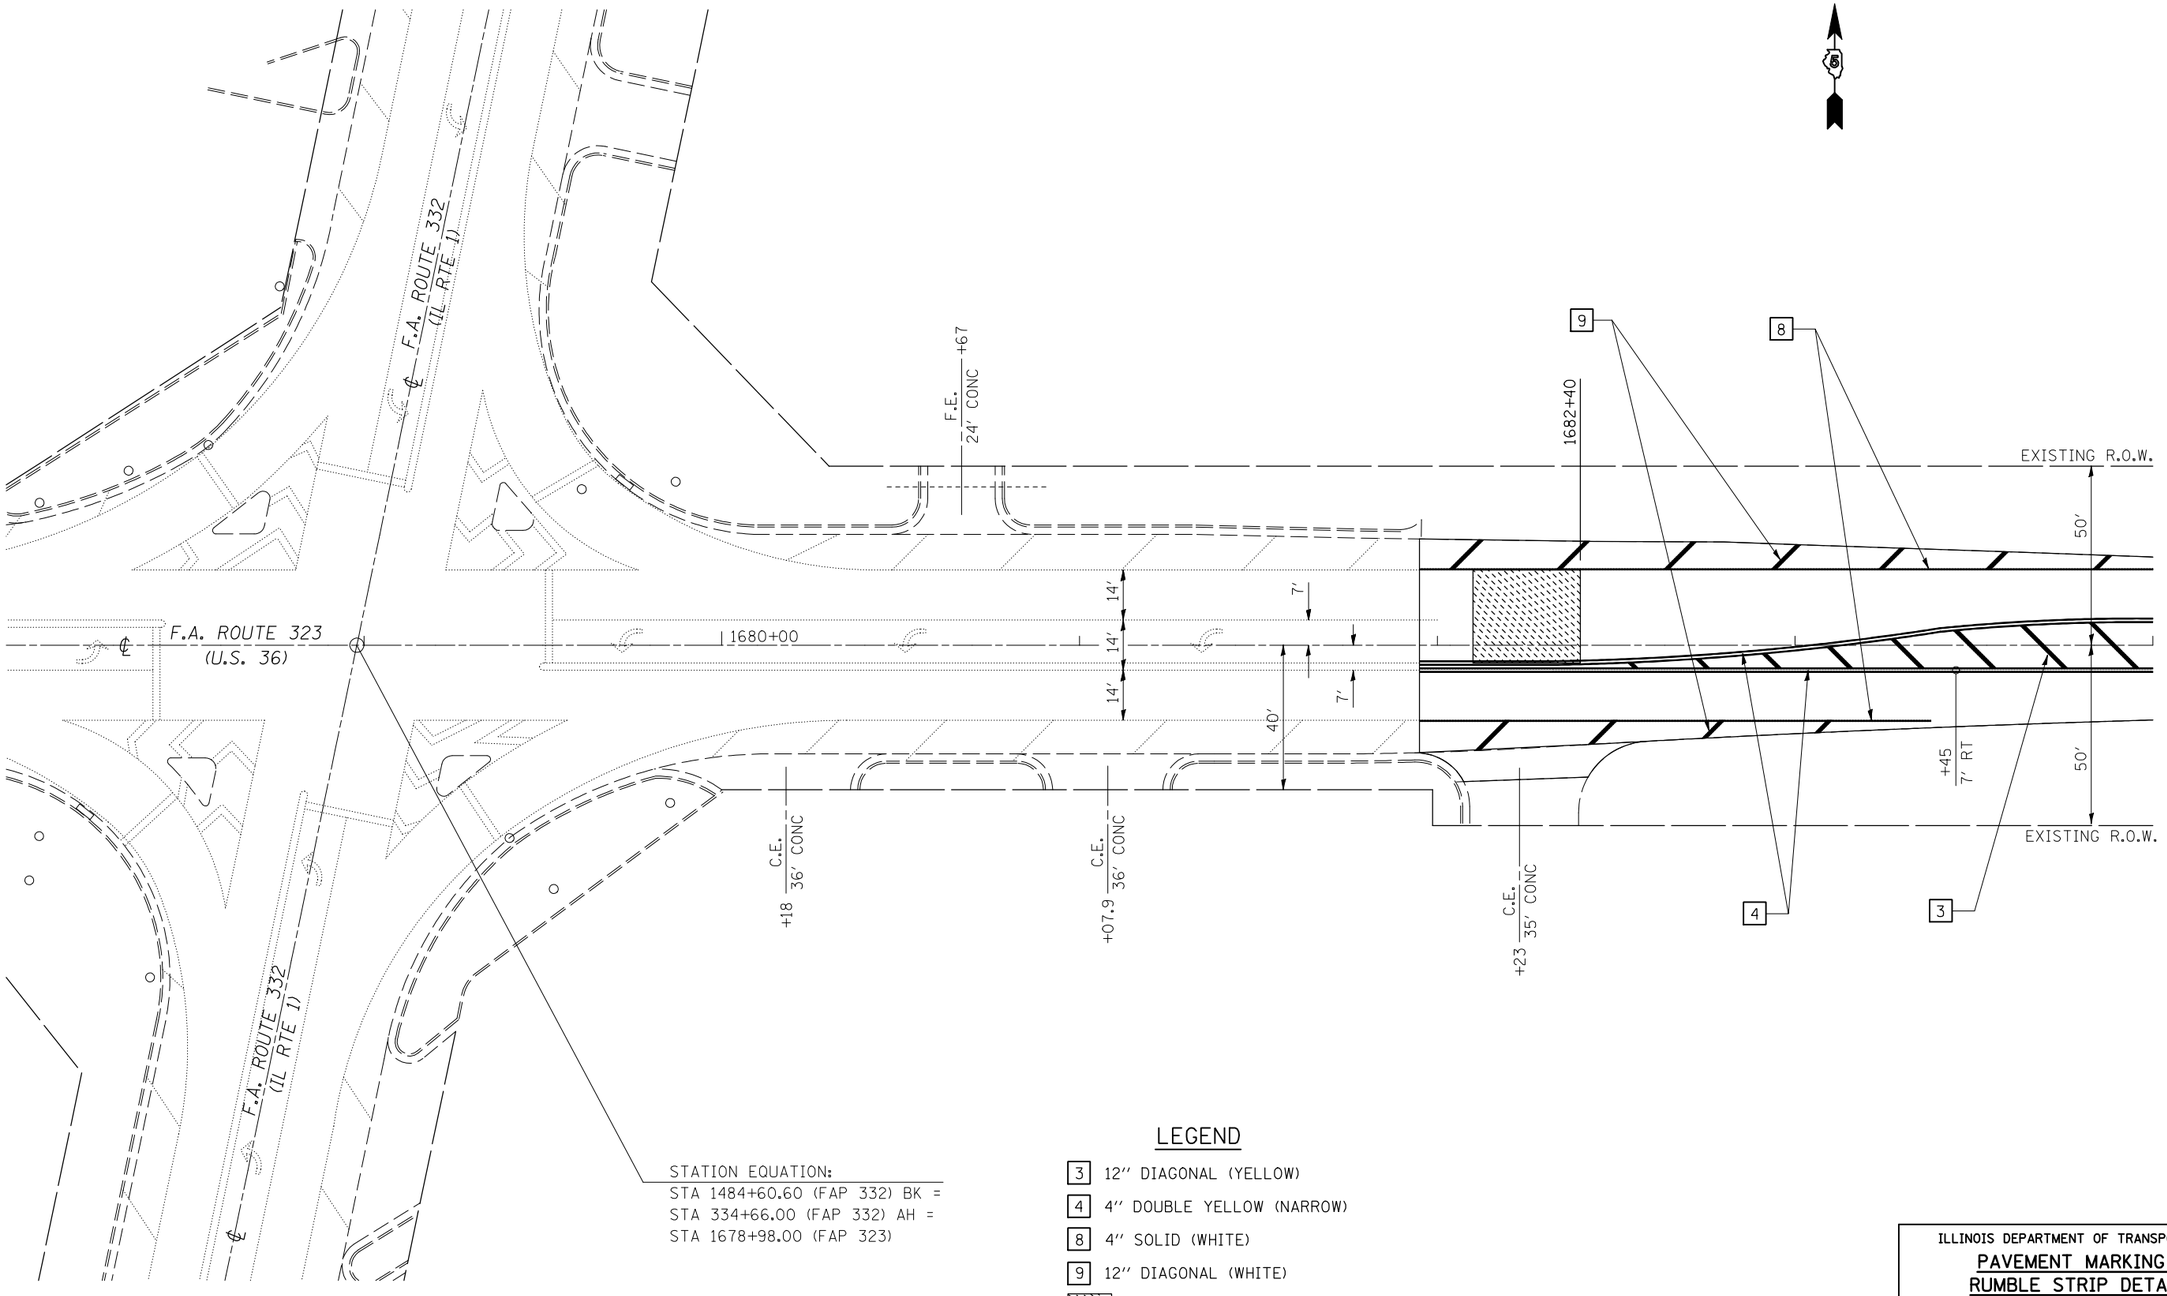

LEGEND

- 3 — 12" DIAGONAL (YELLOW)
- 4 — 4" DOUBLE YELLOW (NARROW)
- 8 — 4" SOLID (WHITE)
- 9 — 12" DIAGONAL (WHITE)
- RUMBLE STRIP

1"=20'

0' 5' 10' 15' 20' 40' 60'

ILLINOIS DEPARTMENT OF TRANSPORTATION

PAVEMENT MARKING & RUMBLE STRIP DETAILS

FAP ROUTE 323 (US 36)
SECTION (149,150)RS-3
EDGAR COUNTY

SCALE: 1" = 20' | DRAWN BY: CADD

DATE: 05/30/2006 | CHECKED BY

PLOT DATE = 4/4/2009
FILE NAME = c:\pw_work\PWIDOT\SHEREJUN\dms87384\details.dgn
PLOT SCALE = 42.3529 ' / IN.
USER NAME = sherejun