CONTRACT NO. 70113

F.A.P. RTE.	SECTION	COUNTY	TOTAL SHEETS	SHEET NO.
323	(149,150)RS-3	EDGAR	83	69
STA. 1701+50.00	TO STA. 1702+00.00			
FED. ROAD DIST. NO. _	ILLINOIS	FED. AID PROJECT		

FINAL SURVEY	BY	DATE
NOTE BOOK	SURVEYED	
NO.	PLOTTED	
	TYPING CHECKED	
	AREAS	
	AREAS CHECKED	

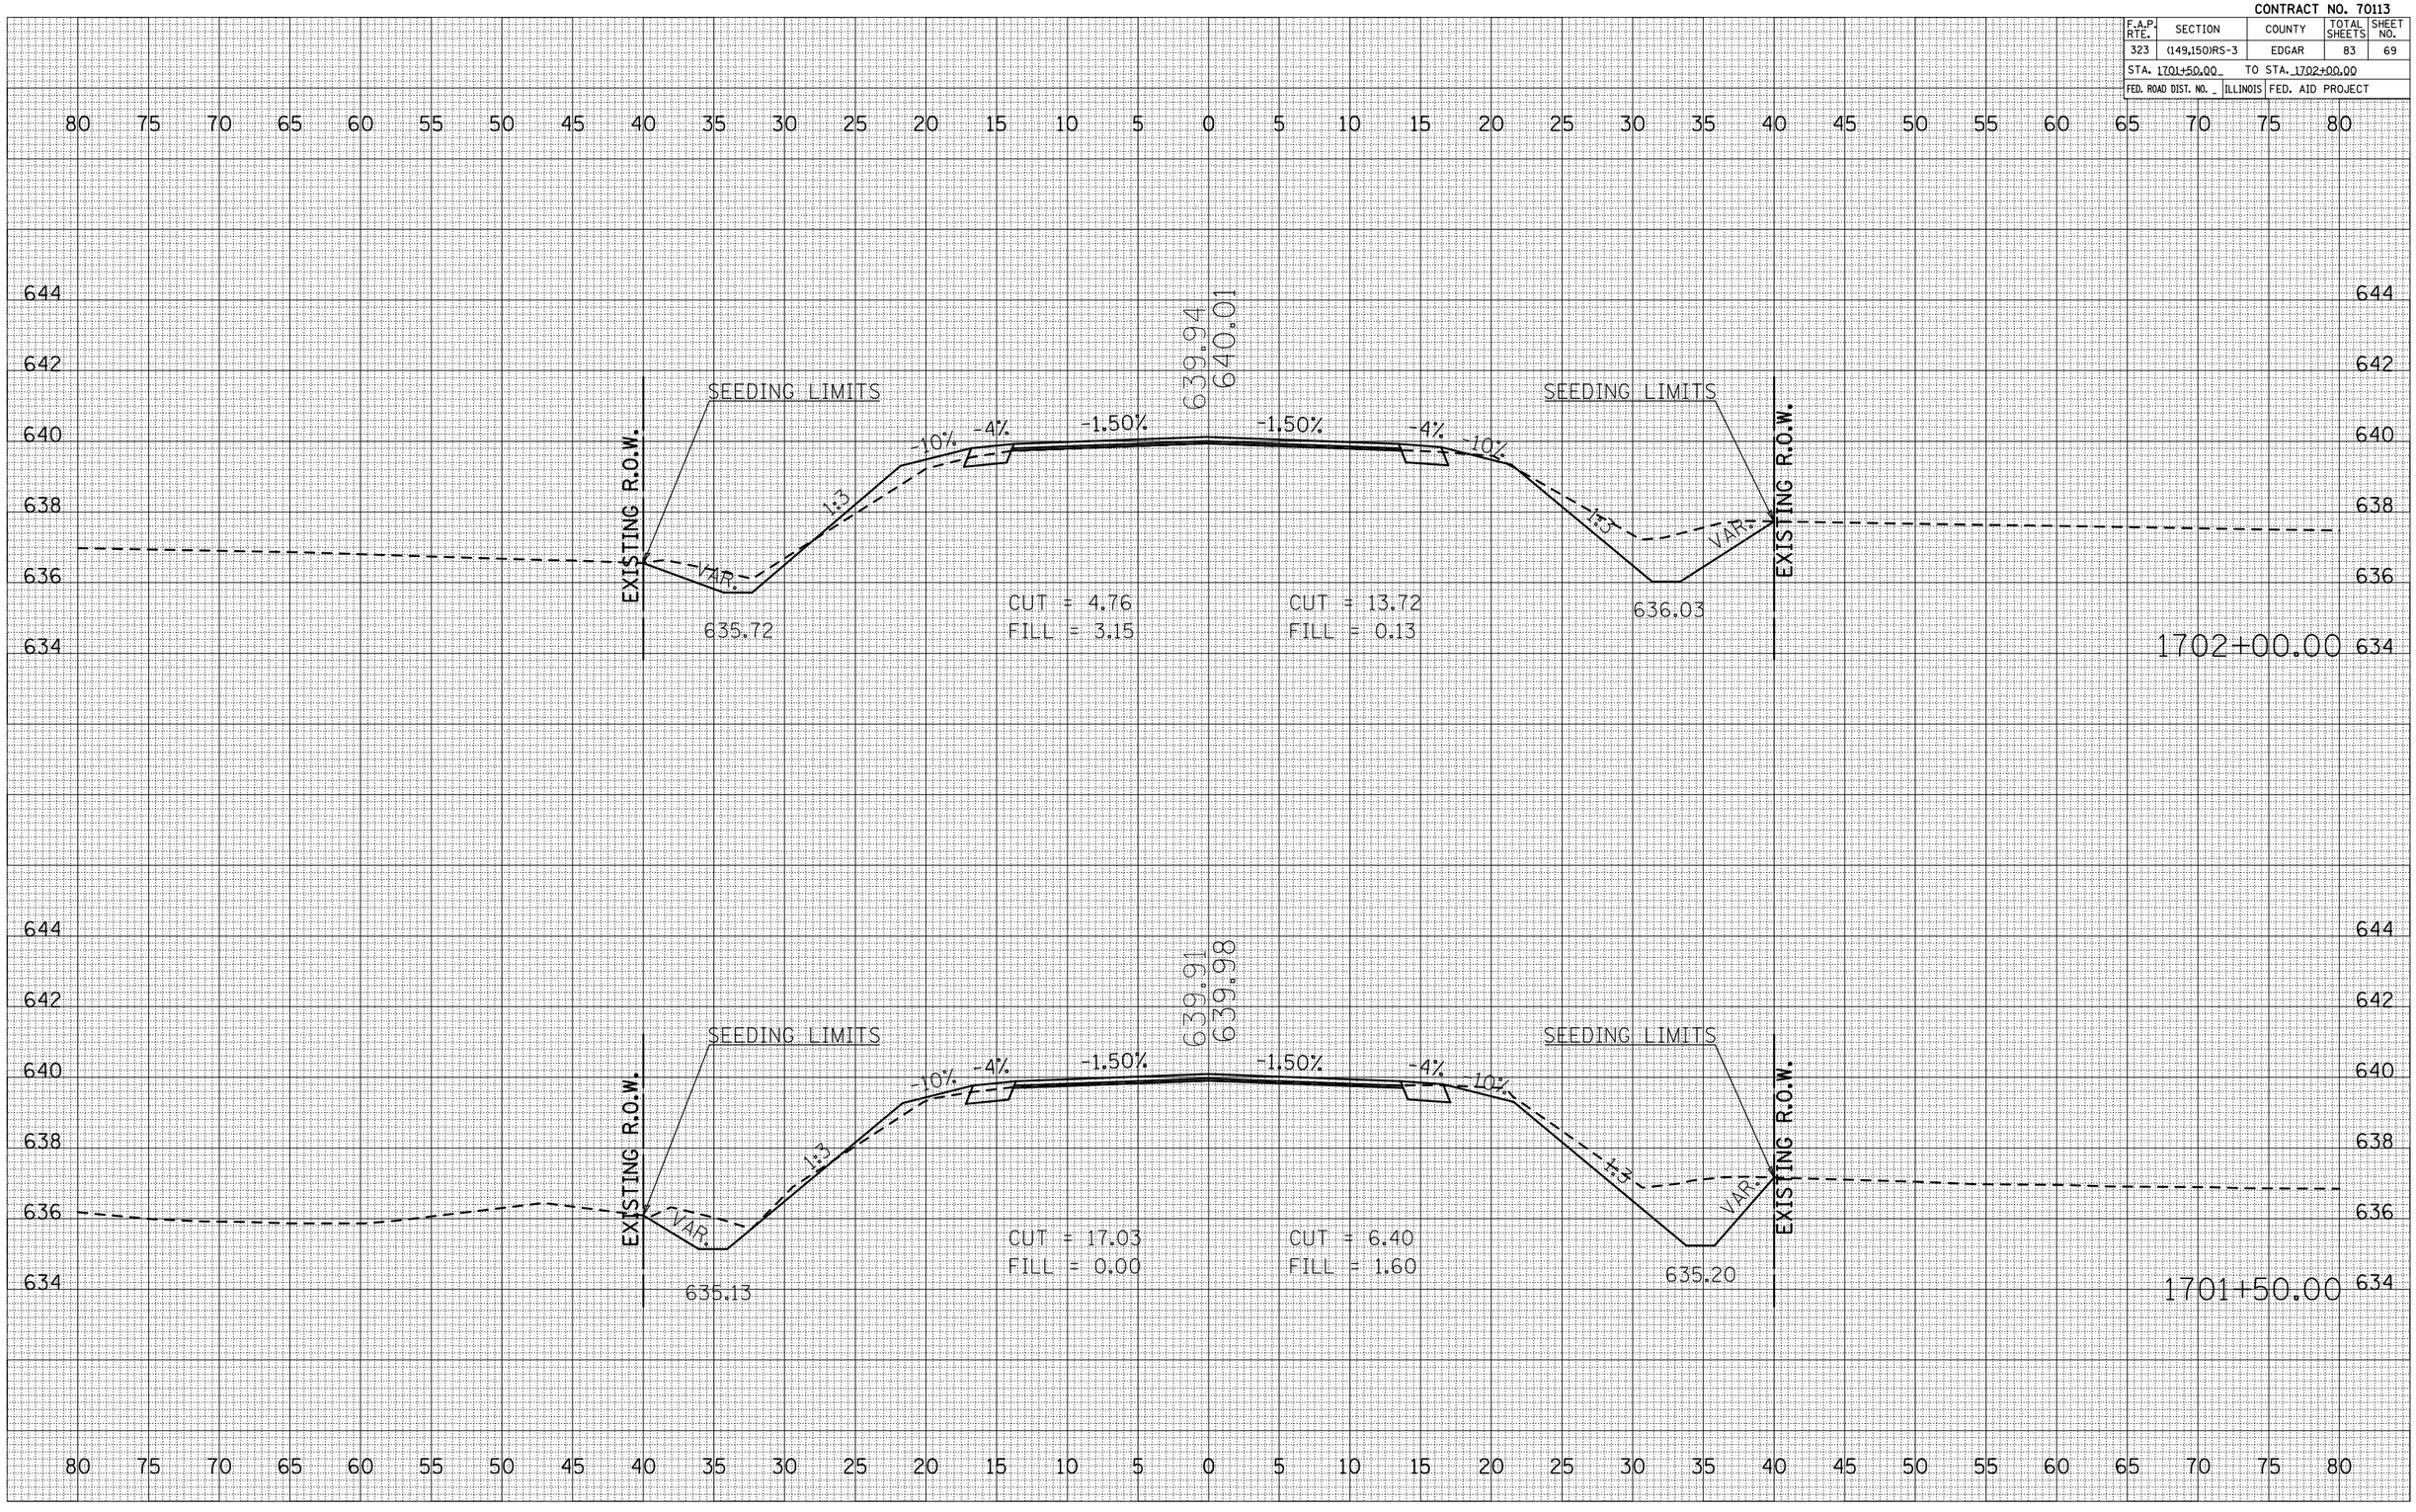

ORIGINAL SURVEY	BY	DATE
	SURVEYED	
	PLOTTED	
	TYPING CHECKED	
	AREAS	
	AREAS CHECKED	

PLOT DATE = 4/4/2009
FILE NAME = c:\pe_work\PWIDOT\SHERERJM\dgn\87384-sht-xs-rs3.dgn
PLOT SCALE = 10.5882 ' / IN.
USER NAME = sherer_jm