CONTRACT NO. 70113

| F.A.P. RTE. | SECTION | COUNTY | TOTAL SHEETS | SHEET NO. |
|---|---|---|---|---|
| 323 | (149,150)RS-3 | EDGAR | 83 | 71 |
| STA. 1817+00.00 | TO STA. 1817+50.00 | | | |
| FED. ROAD DIST. NO. _ | ILLINOIS | FED. AID PROJECT | | |

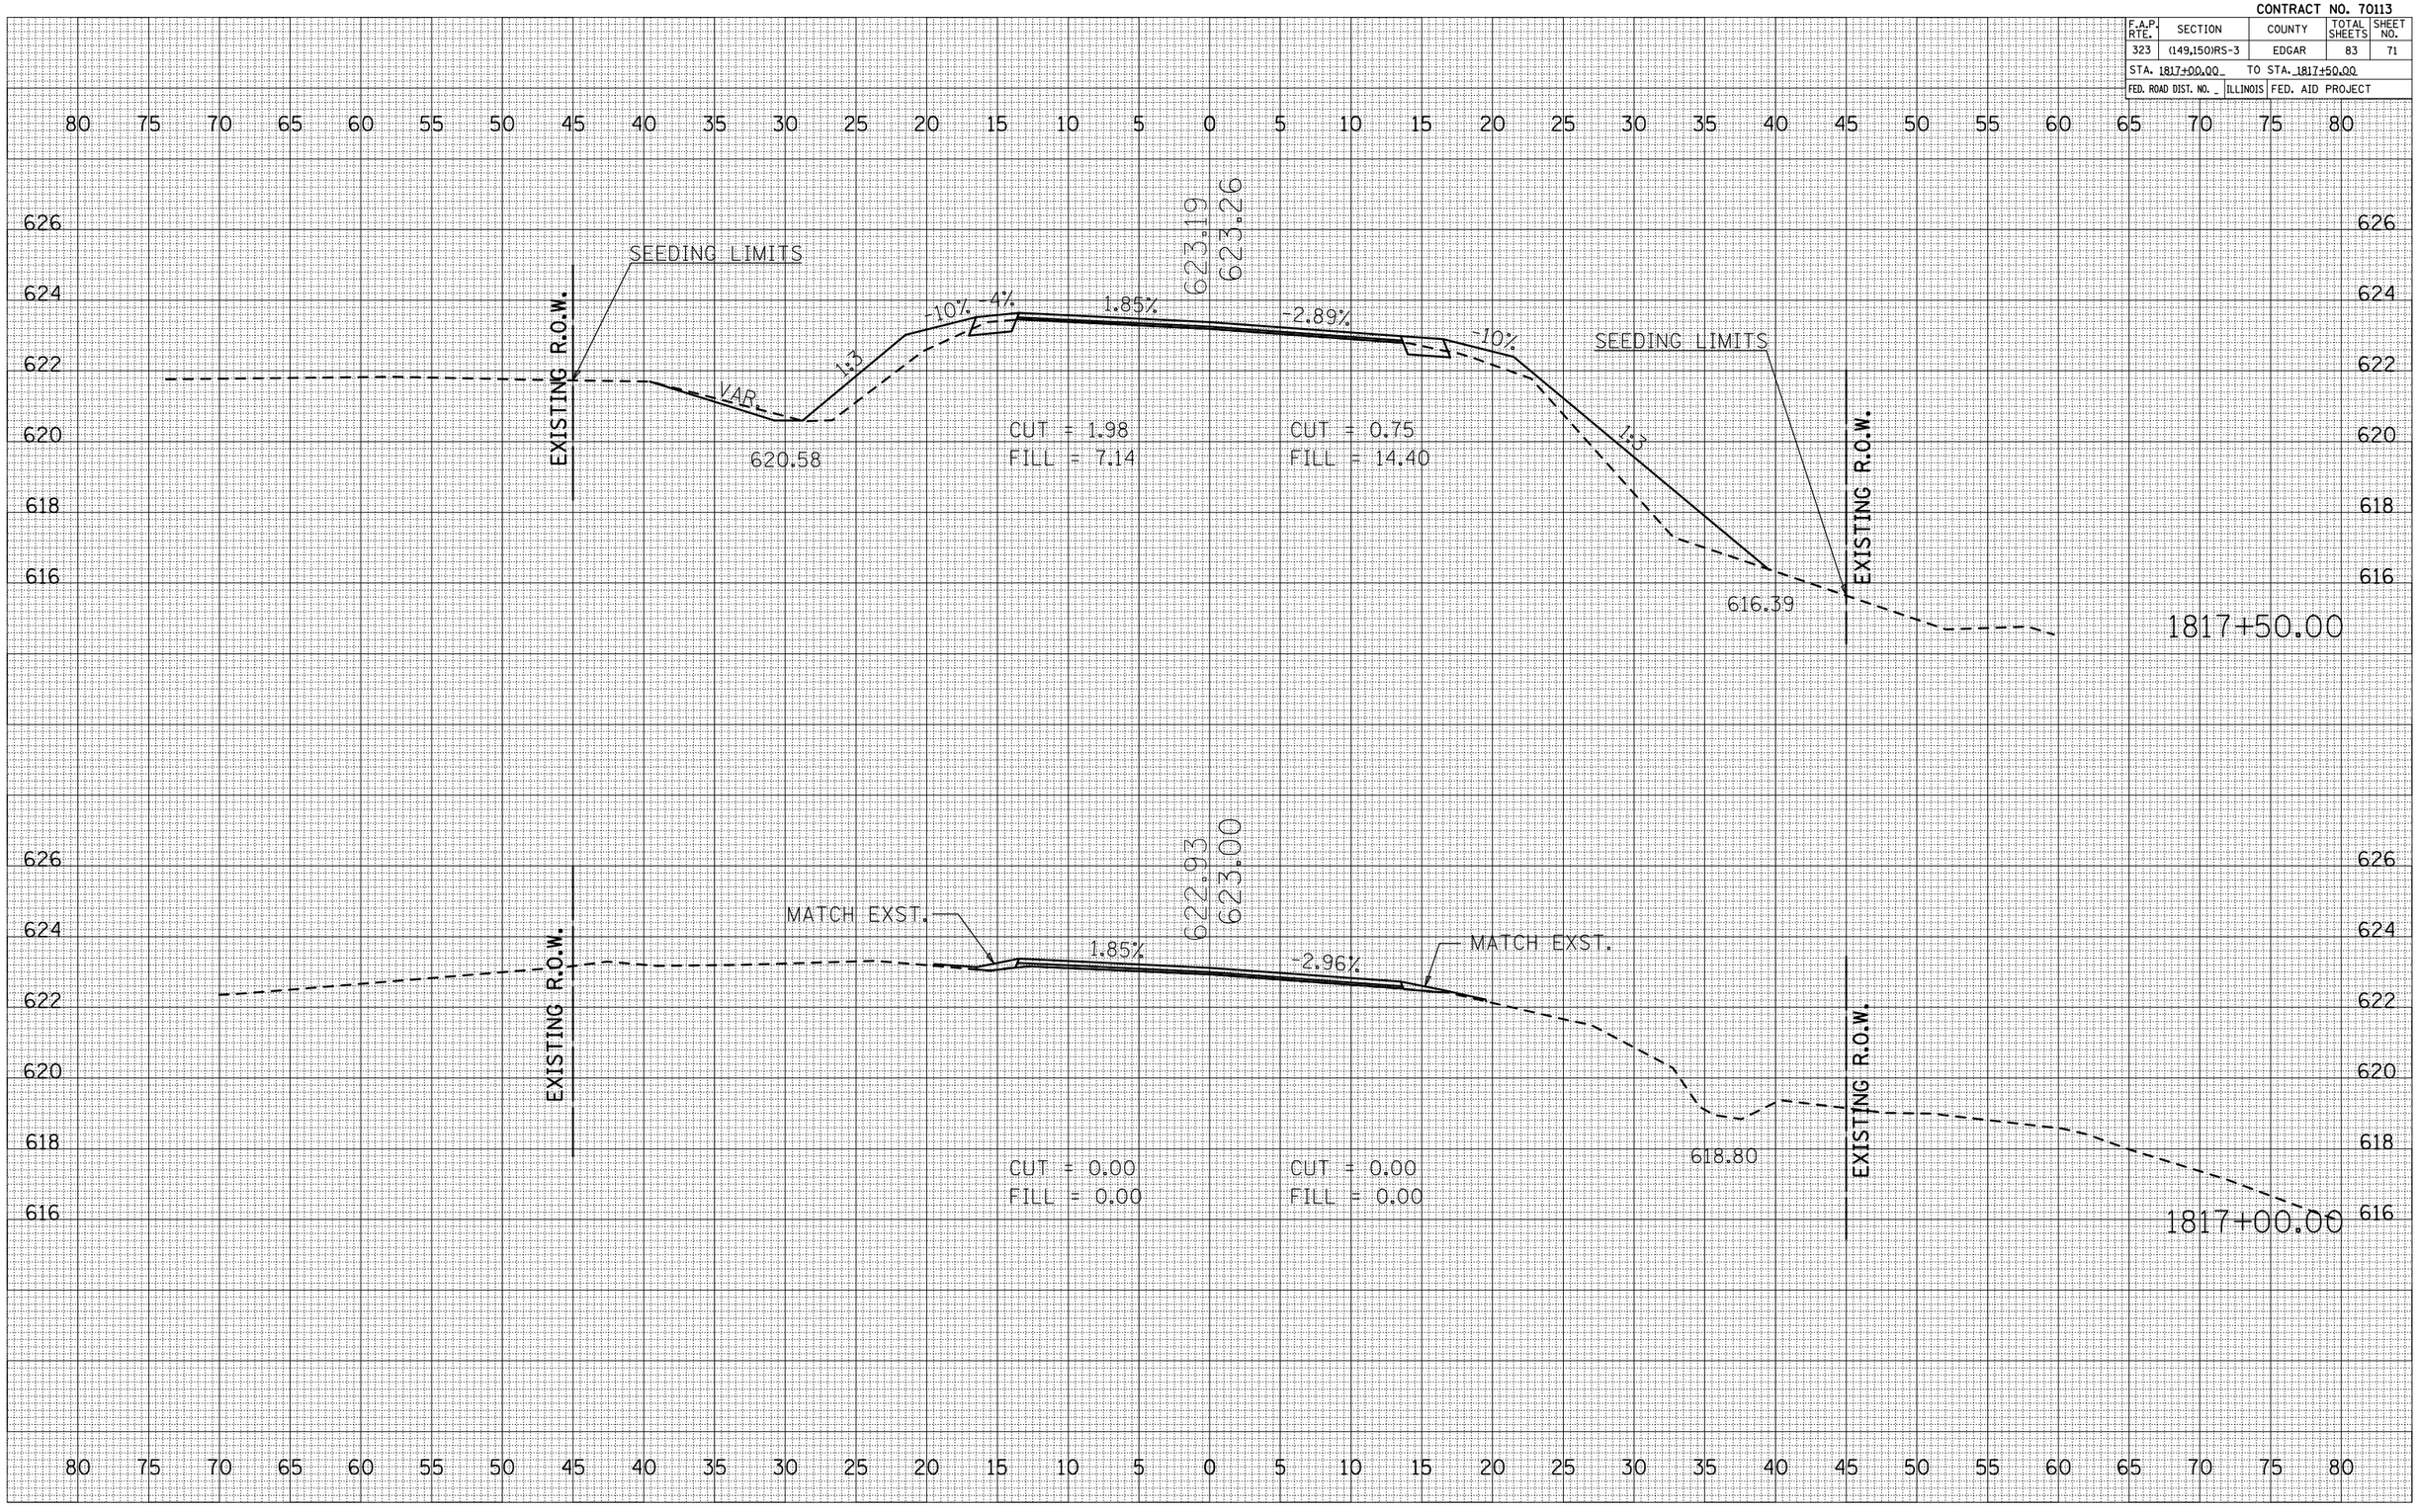


| FINAL SURVEY | BY | DATE |
|---|---|---|
| NOTE BOOK | SURVEYED | |
| NO. | PLOTTED | |
| | TYPING DATE | |
| | AREAS | |
| | AREAS CHECKED | |

| ORIGINAL SURVEY | BY | DATE |
|---|---|---|
| | SURVEYED | |
| | PLOTTED | |
| | TYPING DATE | |
| | AREAS | |
| | AREAS CHECKED | |

PLOT DATE = 4/4/2009
FILE NAME = c:\pw_work\PWIDOT\SHERERJM\d0087384\sht_rs3_1817+00-1817+50.dgn
PLOT SCALE = 10.5882 ' / IN.
USER NAME = sherer_jm