CONTRACT NO. 70113

F.A.P. RTE.	SECTION	COUNTY	TOTAL SHEETS	SHEET NO.
323	(149,150)RS-3	EDGAR	83	82

STA. 1834+50.00 TO STA. 1835+00.00

FED. ROAD DIST. NO. _ ILLINOIS FED. AID PROJECT

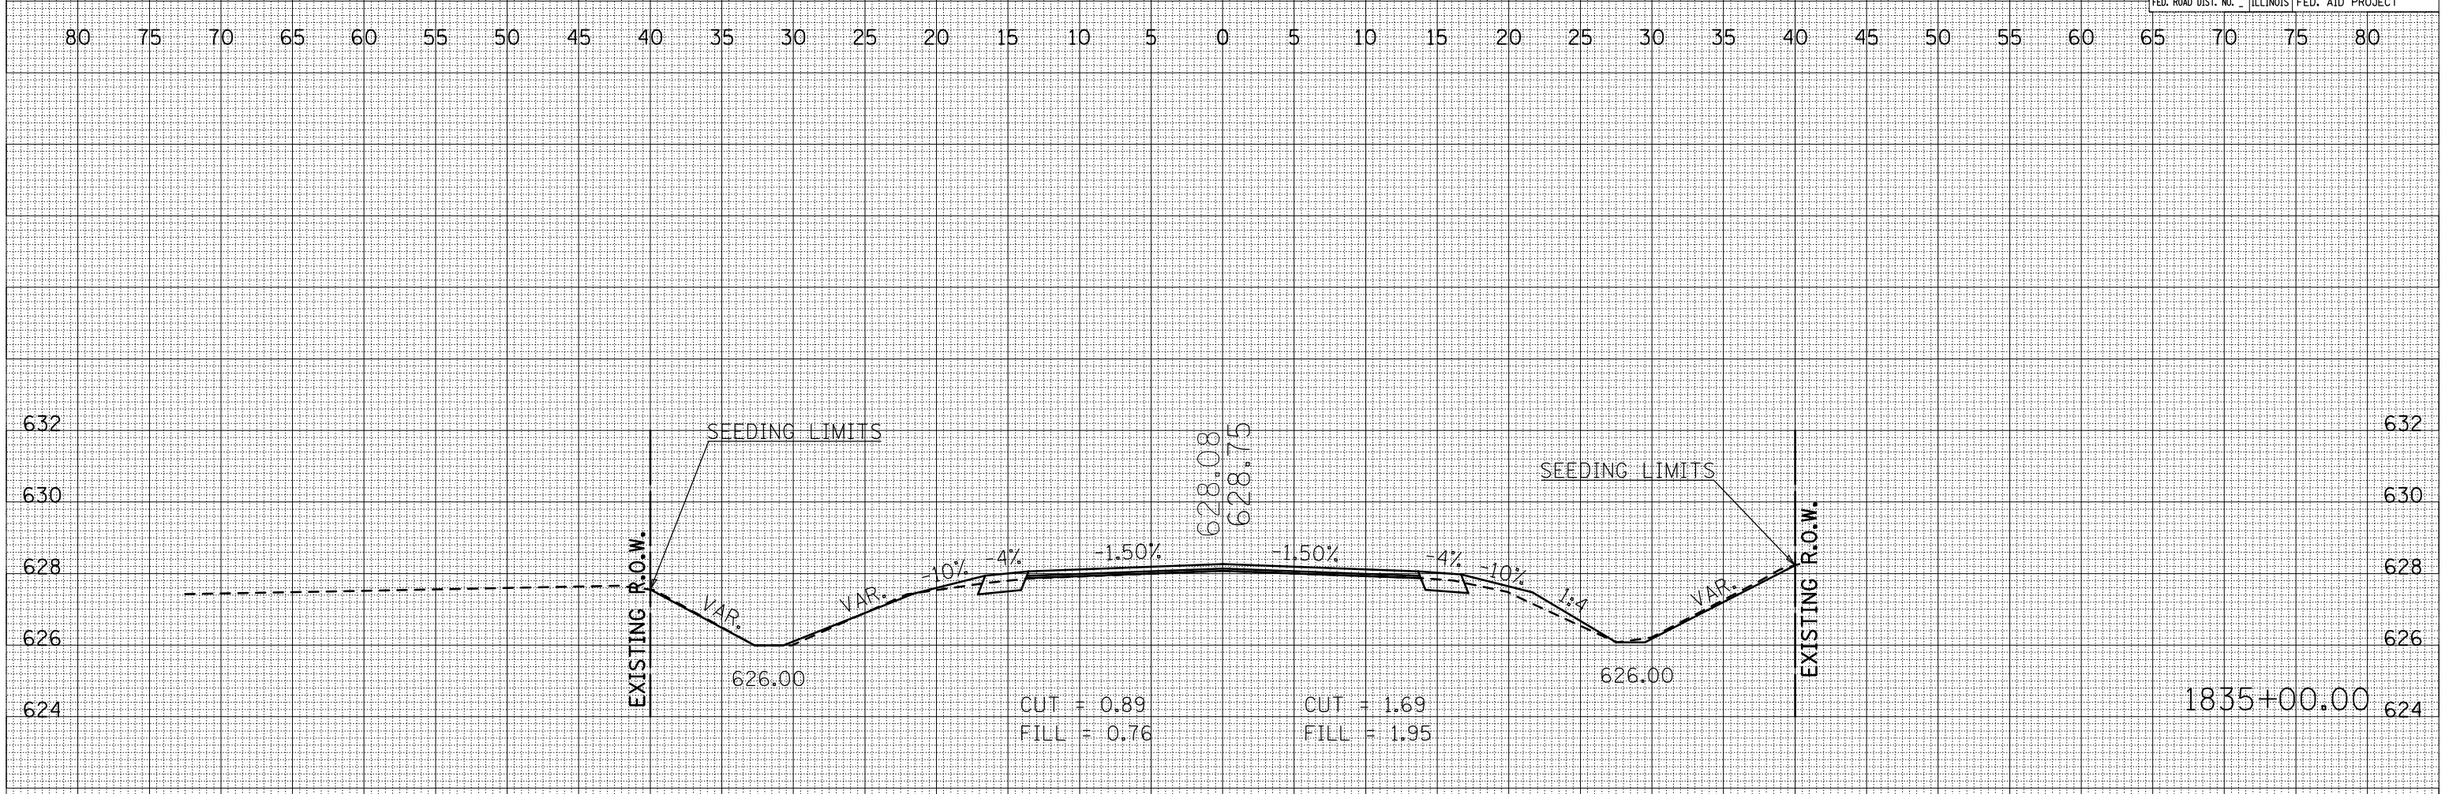

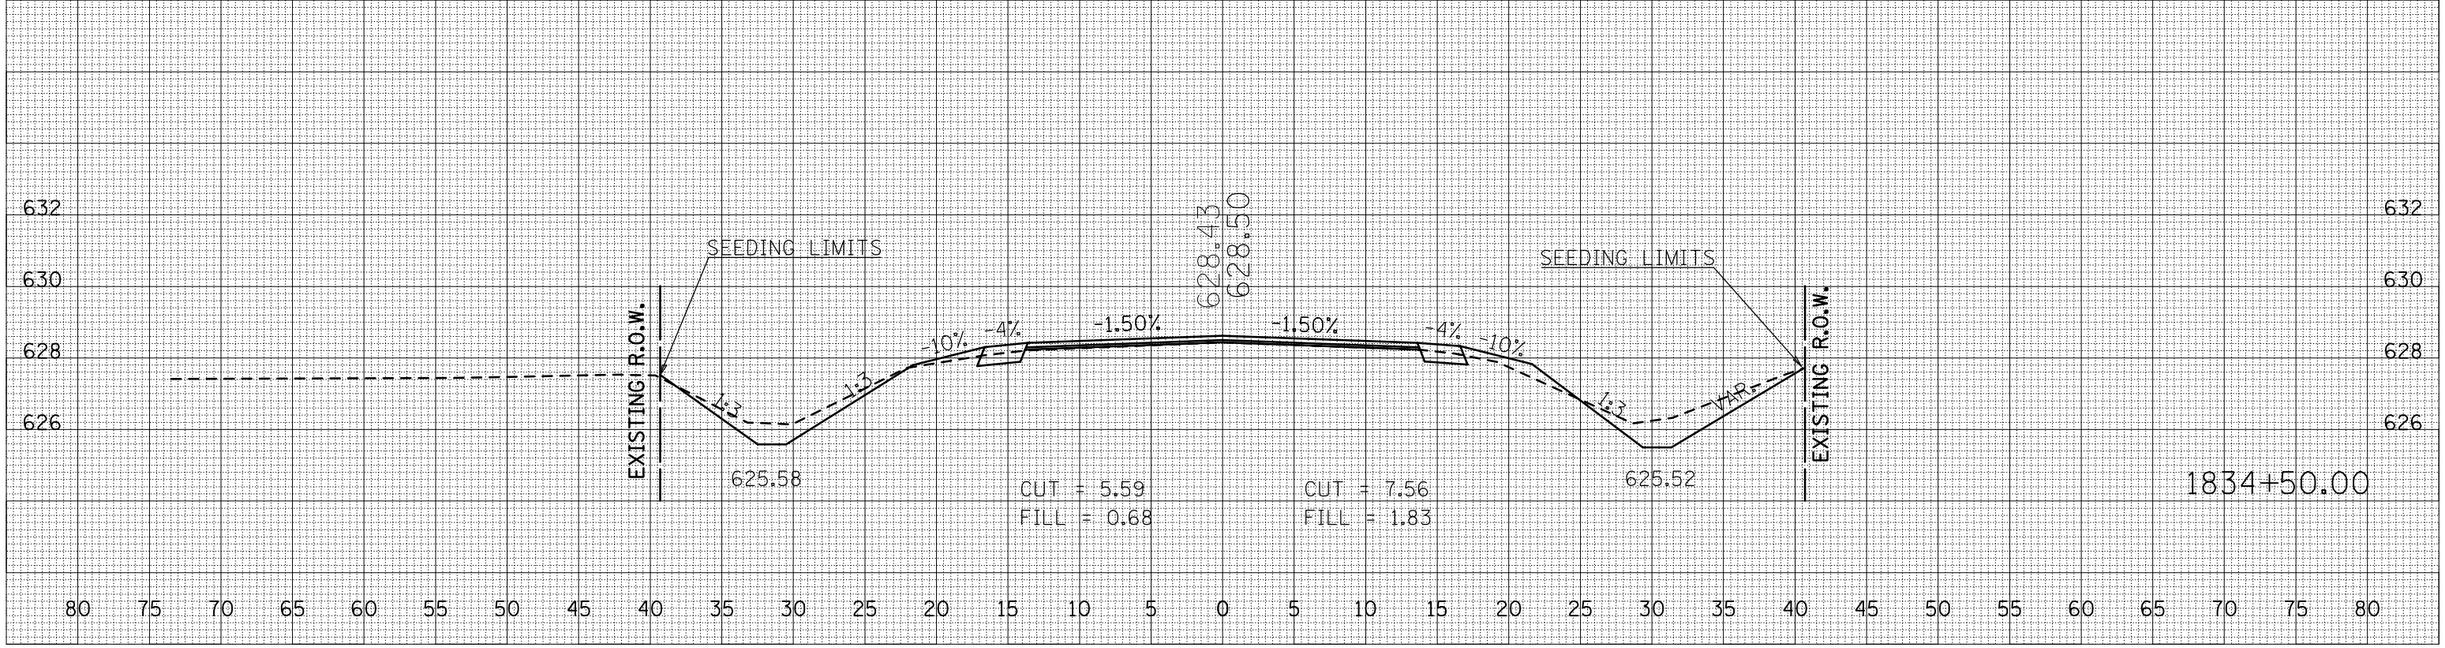

FINAL SURVEY NOTE BOOK NO. SURVEYED PLOTTED TEMPLATE AREAS AREAS CHECKED BY DATE

ORIGINAL SURVEY NOTE BOOK NO. SURVEYED PLOTTED TEMPLATE AREAS AREAS CHECKED BY DATE

PLOT DATE = 4/4/2009
FILE NAME = c:\pw_work\PWIDOT\SHERERJM\dms87\dms87_sheets.dgn
PLOT SCALE = 10.5882 ' / IN.
USER NAME = sherer.jm