STATION 1676+43.00
BUILT 20__ BY
STATE OF ILLINOIS
F.A.P. 693 SEC. (21,22)R,RS-1
LOADING HS-20
STRUCTURE NO. 057-8214

NAME PLATE

See Std. 515001

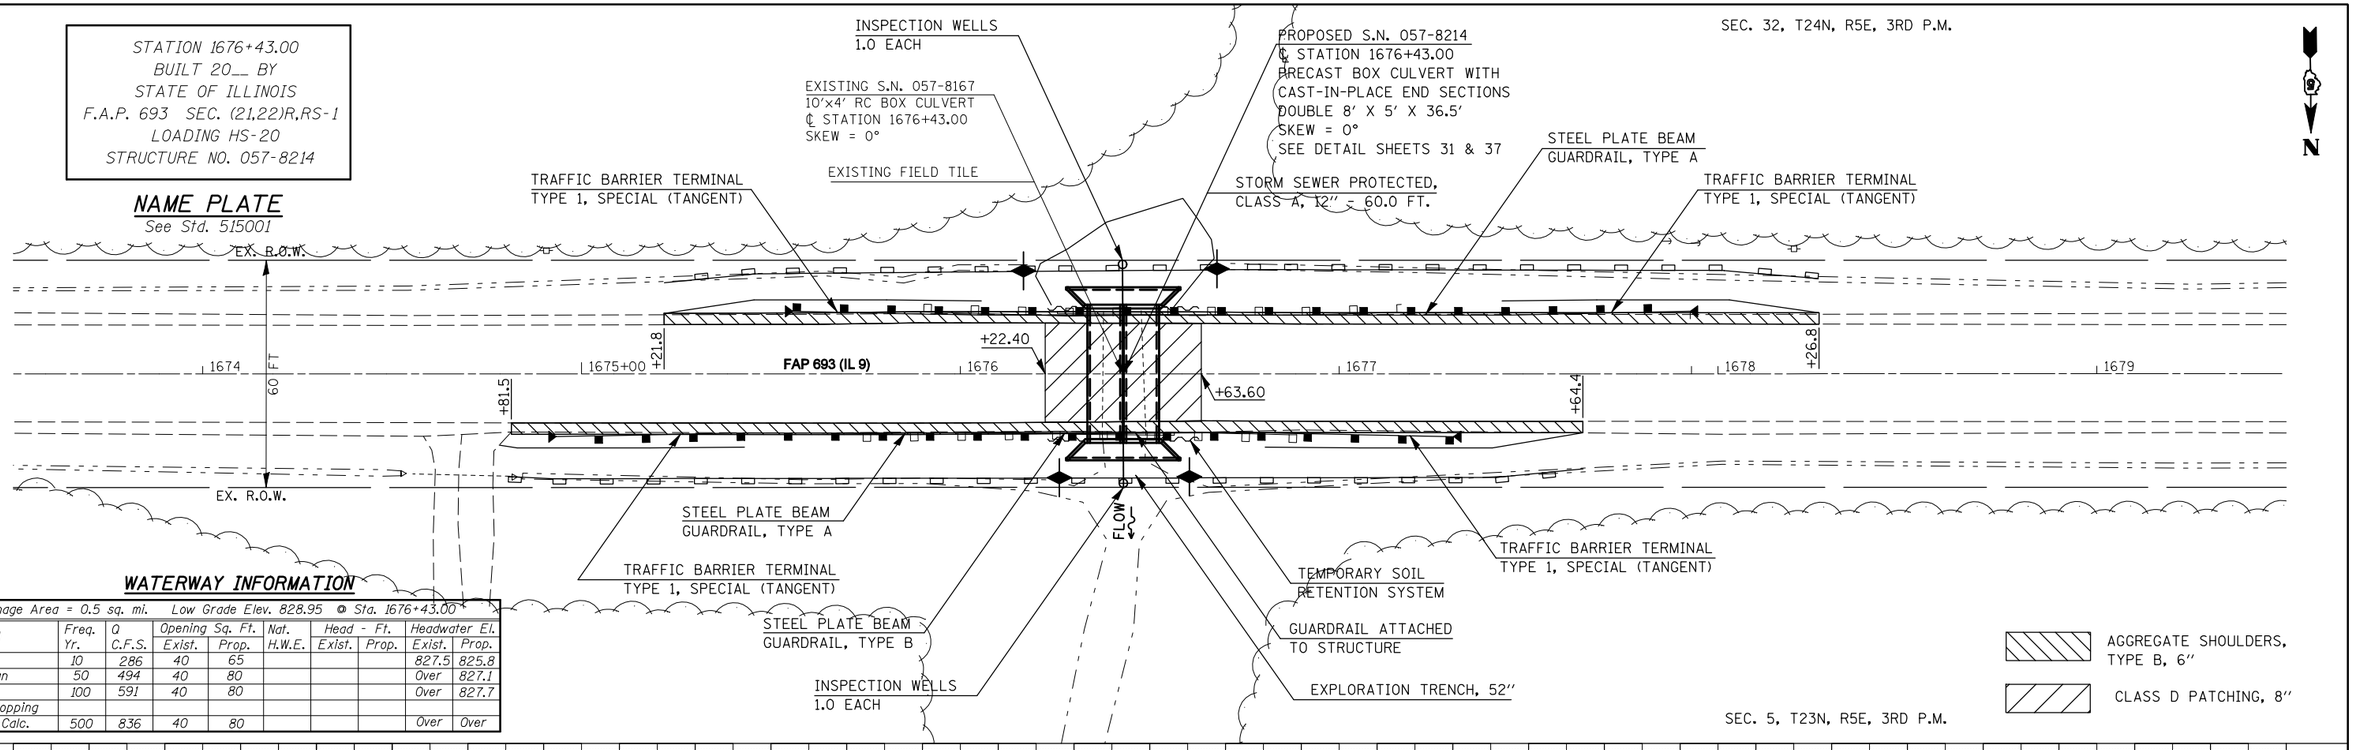

WATERWAY INFORMATION

Drainage Area = 0.5 sq. mi. Low Grade Elev. 828.95 @ Sta. 1676+43.00

Flood	Freq. Yr.	Q C.F.S.	Opening Sq. Ft. Exist.	Opening Sq. Ft. Prop.	Nat. H.W.E.	Head - Ft. Exist.	Head - Ft. Prop.	Headwater El. Exist.	Headwater El. Prop.
	10	286	40	65				827.5	825.8
Design	50	494	40	80				Over	827.1
Base	100	591	40	80				Over	827.7
Overtopping									
Max. Calc.	500	836	40	80				Over	Over

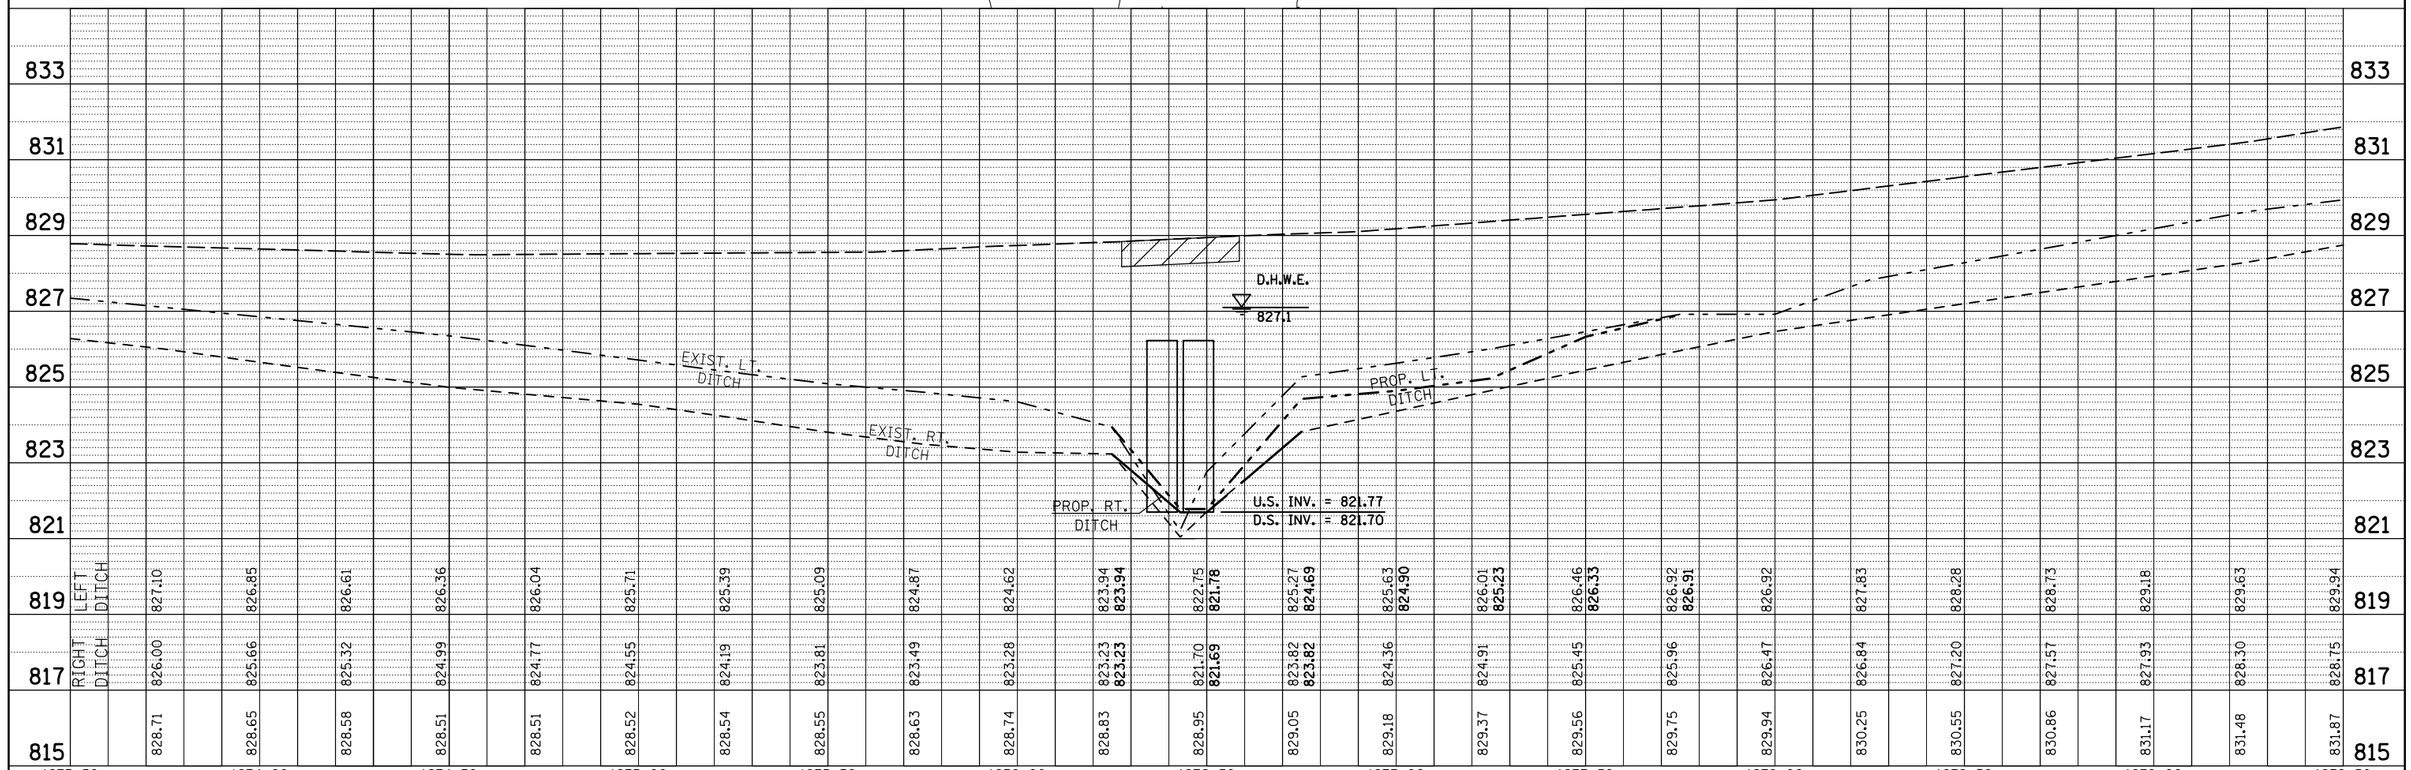

PLAN	BY	DATE
SURVEYED		
PLOTTED		
ALIGNMENT CHECKED		
RT. OF WAY CHECKED		
CADD FILE NAME		
NOTE BOOK NO.		

PROFILE	BY	DATE
SURVEYED		
PLOTTED		
GRADES CHECKED		
B.M. NOTED		
STRUCTURE NOTATNS CHKD		
NOTE BOOK NO.		

FILE NAME = c:\pw_work\PWIDOT\CARROLLRT\d0104712\70509Plan&Profile.dgn	USER NAME = carrollrt	DESIGNED -
	PLOT SCALE = 40.0000 ' / IN.	DRAWN -
	PLOT DATE = 4/3/2009	CHECKED -
		DATE -
		REVISED -
		REVISED -
		REVISED -
		REVISED -

STATE OF ILLINOIS
DEPARTMENT OF TRANSPORTATION

GENERAL PLAN AND PROFILE
PROPOSED S.N. 057-8214

SCALE: SHEET NO. OF SHEETS STA. TO STA.

F.A.P. RTE.	SECTION	COUNTY	TOTAL SHEETS	SHEET NO.
693	(21,22)R,RS-1	MCLEAN	105	25
		CONTRACT NO. 70509		

FED. ROAD DIST. NO. ILLINOIS FED. AID PROJECT