(29) EXISTING TYPICAL CROSS SECTION

FAP 730 SB

STATION	TO	STATION
(28) 251+78.00		268+58.30 (30)

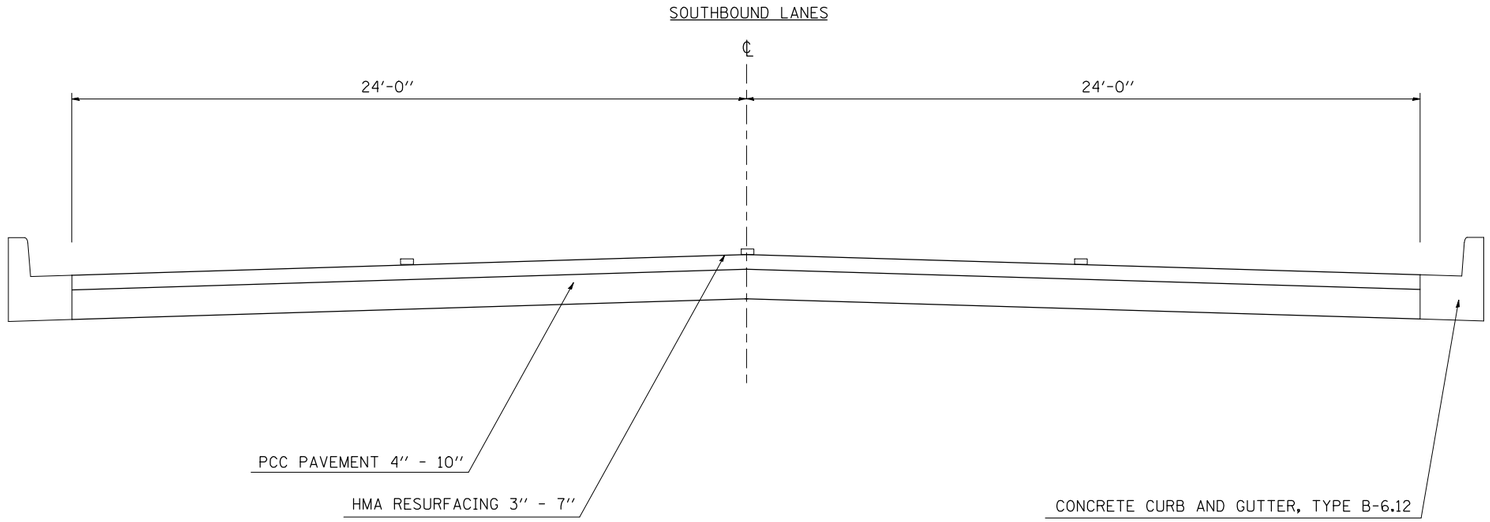

(29) PROPOSED TYPICAL CROSS SECTION

FAP 730 SB

STATION	TO	STATION
(28) 251+78.00		268+58.30 (30)

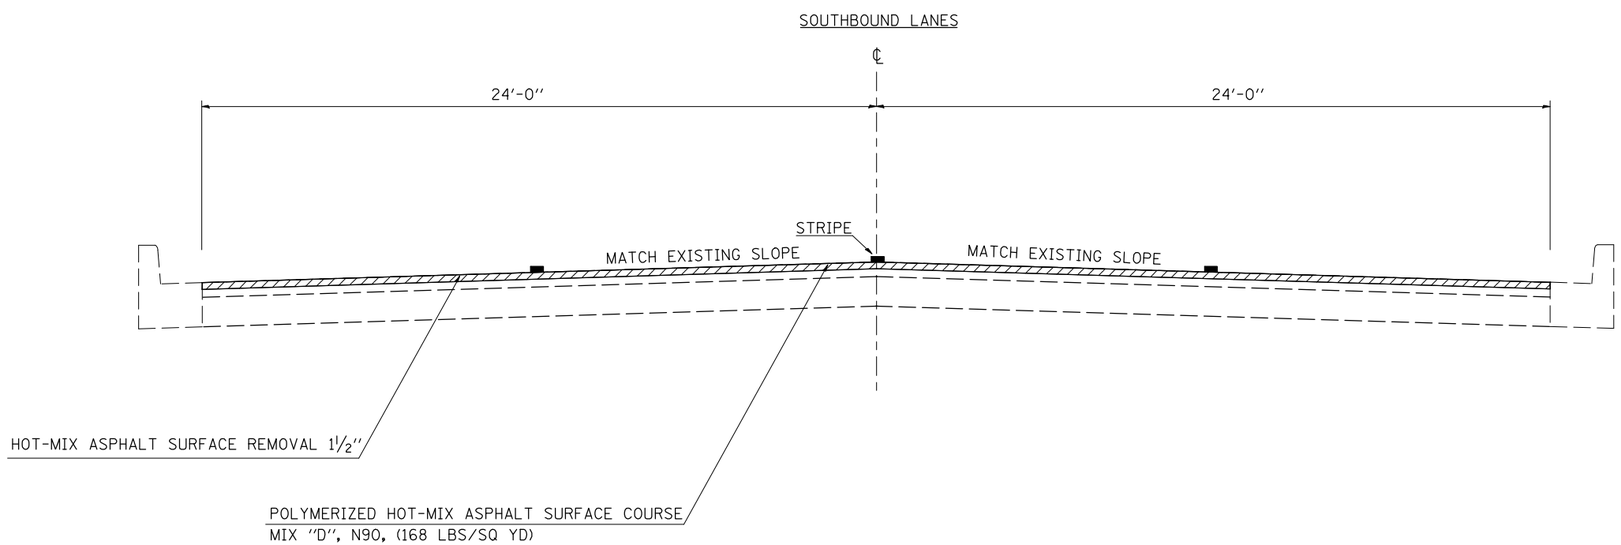

FILE NAME = c:\pw_work\pwidot\bowerml\d0128032\70775-sht-typical.dgn	USER NAME = bowerml	DESIGNED -	REVISED -
		DRAWN - MLB	REVISED -
	PLOT SCALE = 40.0000 ' / IN.	CHECKED - GTR	REVISED -
	PLOT DATE = 3/26/2009	DATE - 2/19/09	REVISED -

STATE OF ILLINOIS
DEPARTMENT OF TRANSPORTATION

TYPICAL CROSS SECTIONS

SCALE: N/A | SHEET NO. OF SHEETS | STA. TO STA.

F.A.P. RTE.	SECTION	COUNTY	TOTAL SHEETS	SHEET NO.
730	(61,62Z,62R,62Z-1,3)RS-1,2,3	MCLEAN	89	37

CONTRACT NO. 70775

ILLINOIS FED. AID PROJECT