CONTRACT 72842

F.A.S RTE.	SECTION	COUNTY	TOTAL SHEETS	SHEET NO.
1613	21N	SANGAMON	46	41
STA. 226+45.20	TO STA. 226+50			
FED. ROAD DIST. NO.	ILLINOIS	FED. AID PROJECT		

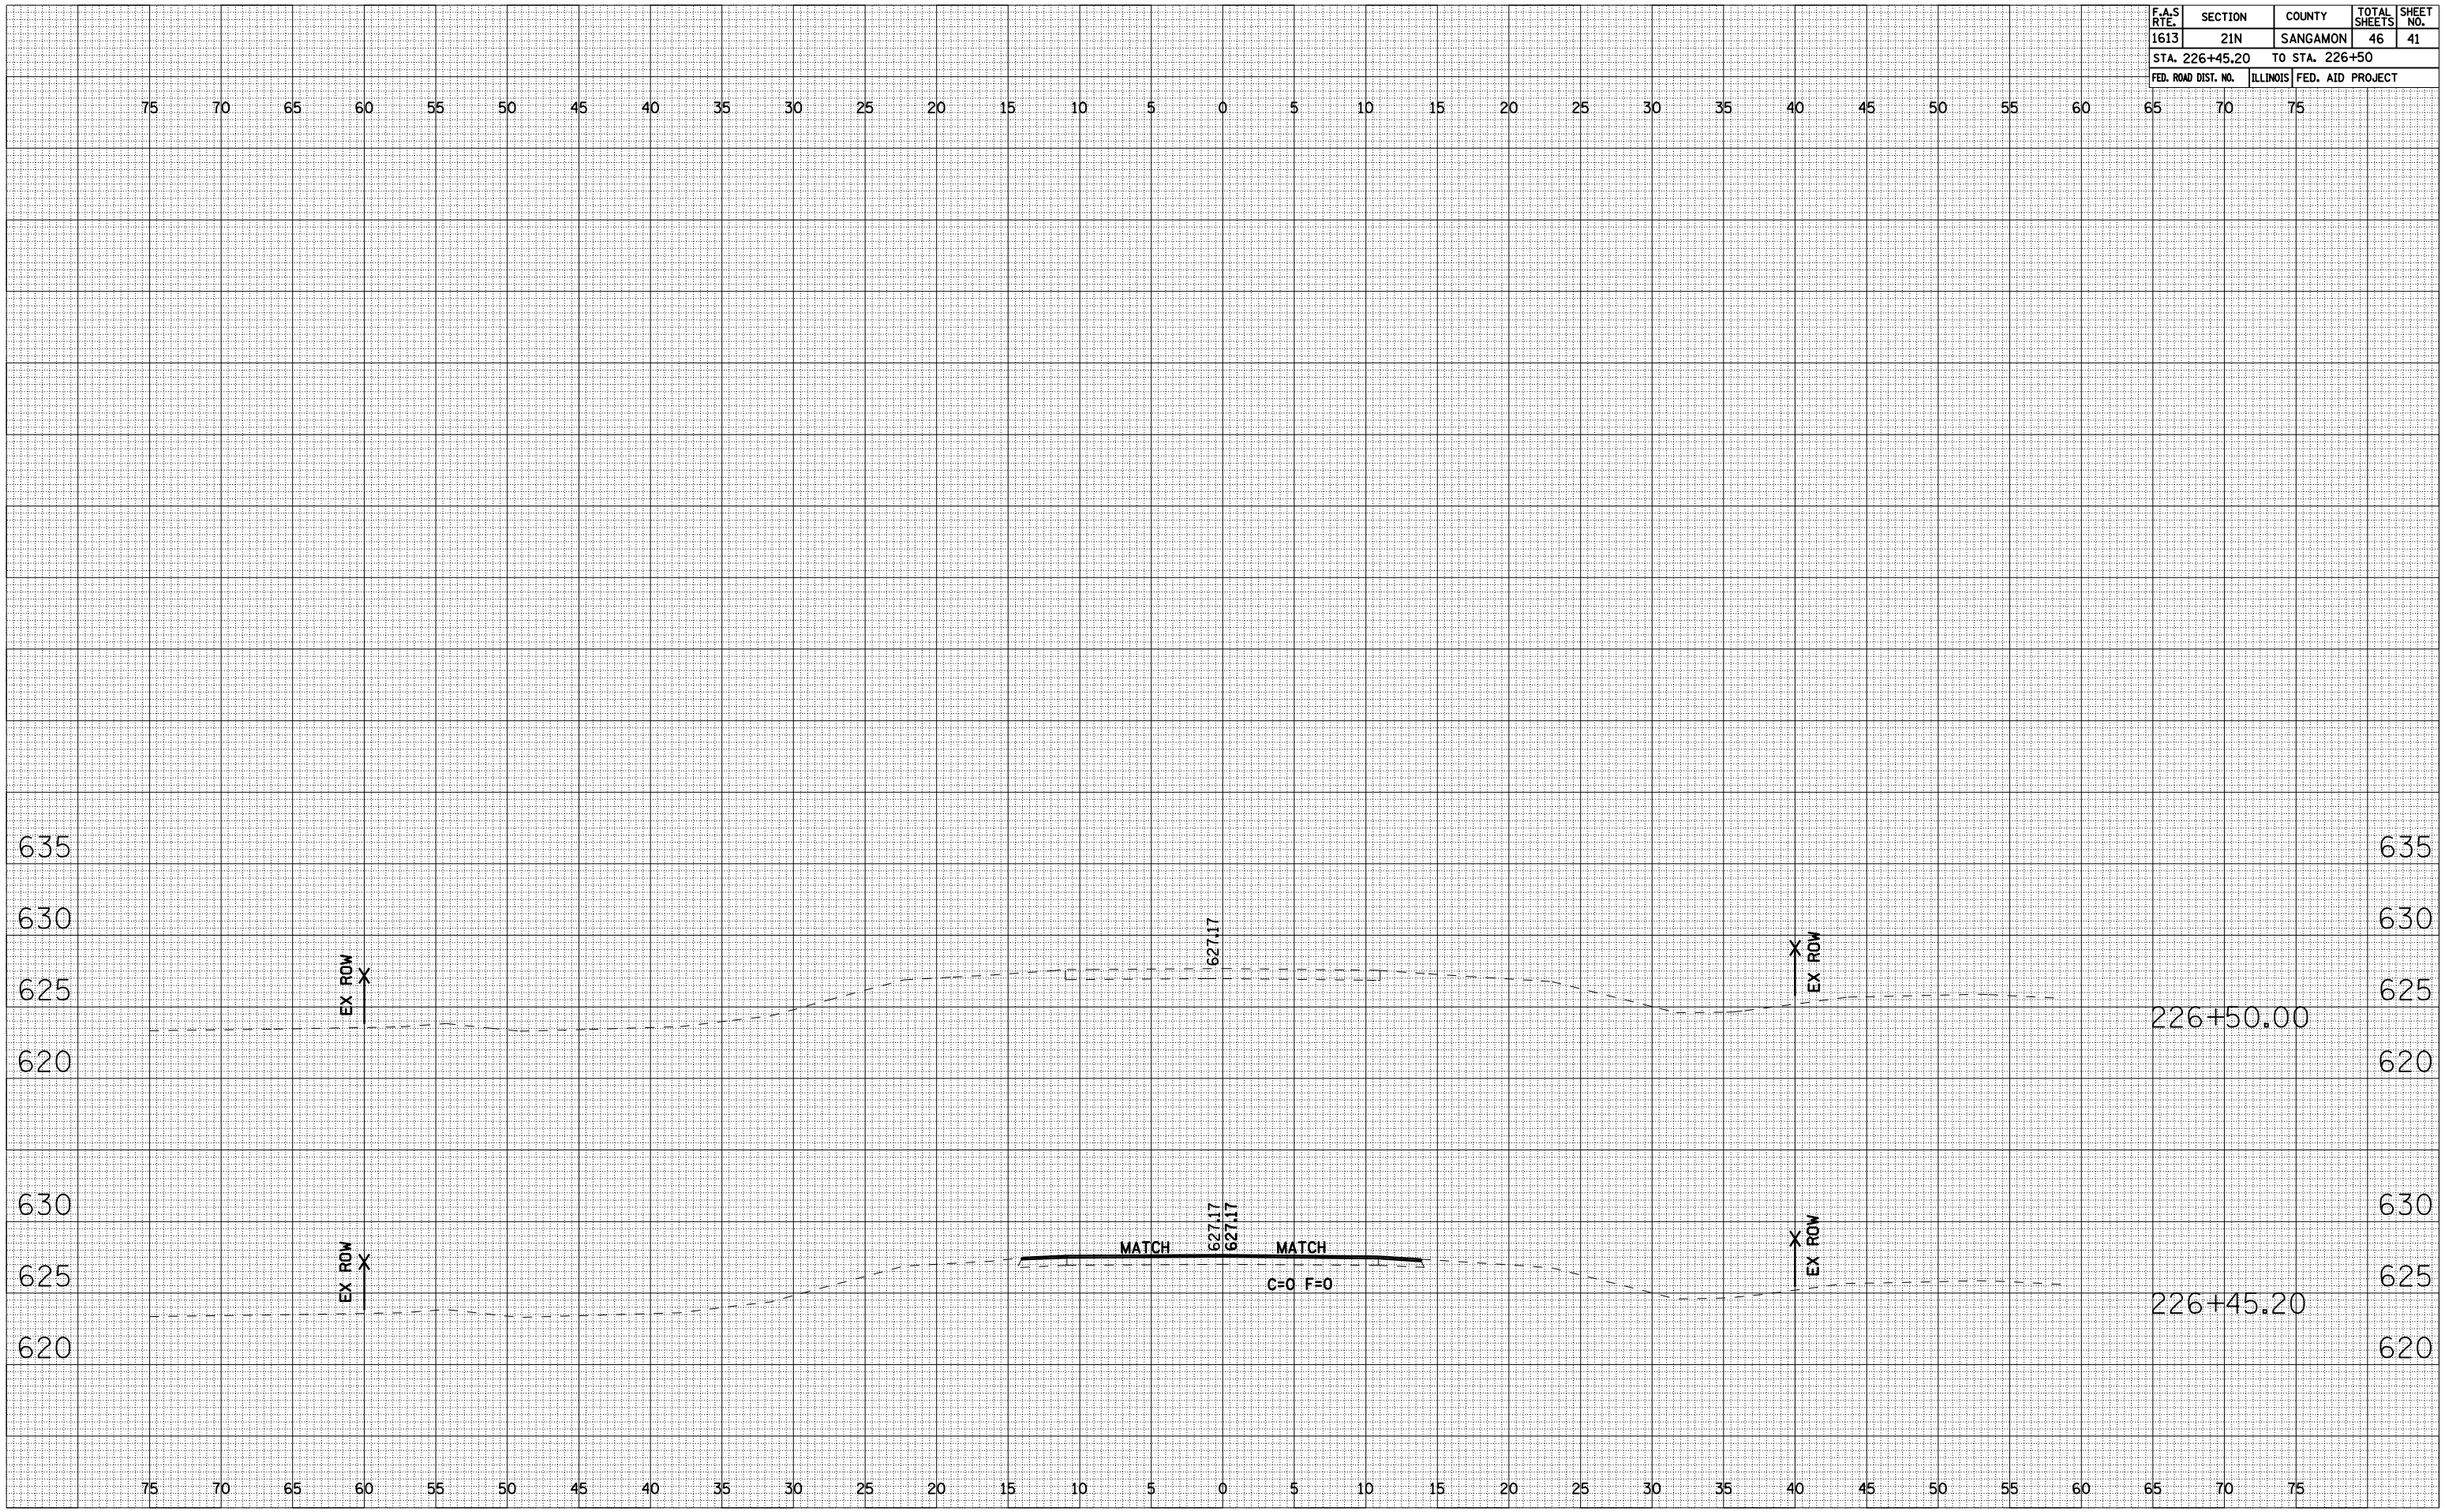

OLD US 36

FINAL SURVEY		BY	DATE
NOTE BOOK	SURVEYED		
	PLOTTED		
	TRANSLATE		
	AREAS		
NO.	AREAS CHECKED		

ORIGINAL SURVEY		BY	DATE
NOTE BOOK	SURVEYED		
	PLOTTED		
	TRANSLATE		
	AREAS		
NO.	AREAS CHECKED		