STAGE 8

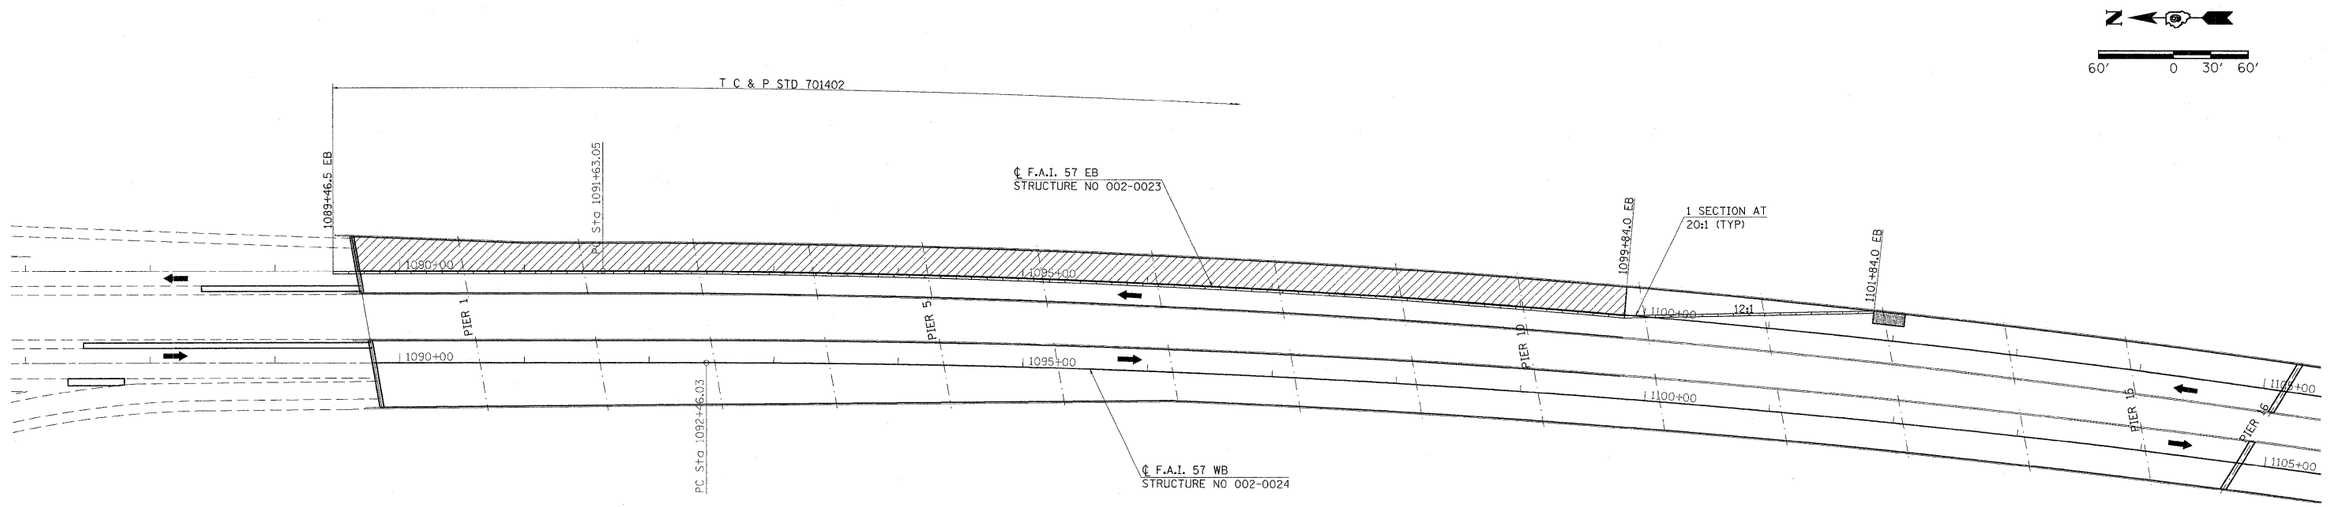

TEMPORARY CONCRETE BARRIER

CONCRETE OVERLAY

IMPACT ATTENUATOR

TYPE II BARRICADE, DRUM OR VERTICAL BARRICADE
WITH STEADY BURN MONODIRECTIONAL LIGHT
AT 50' CENTERS

STAGE 8

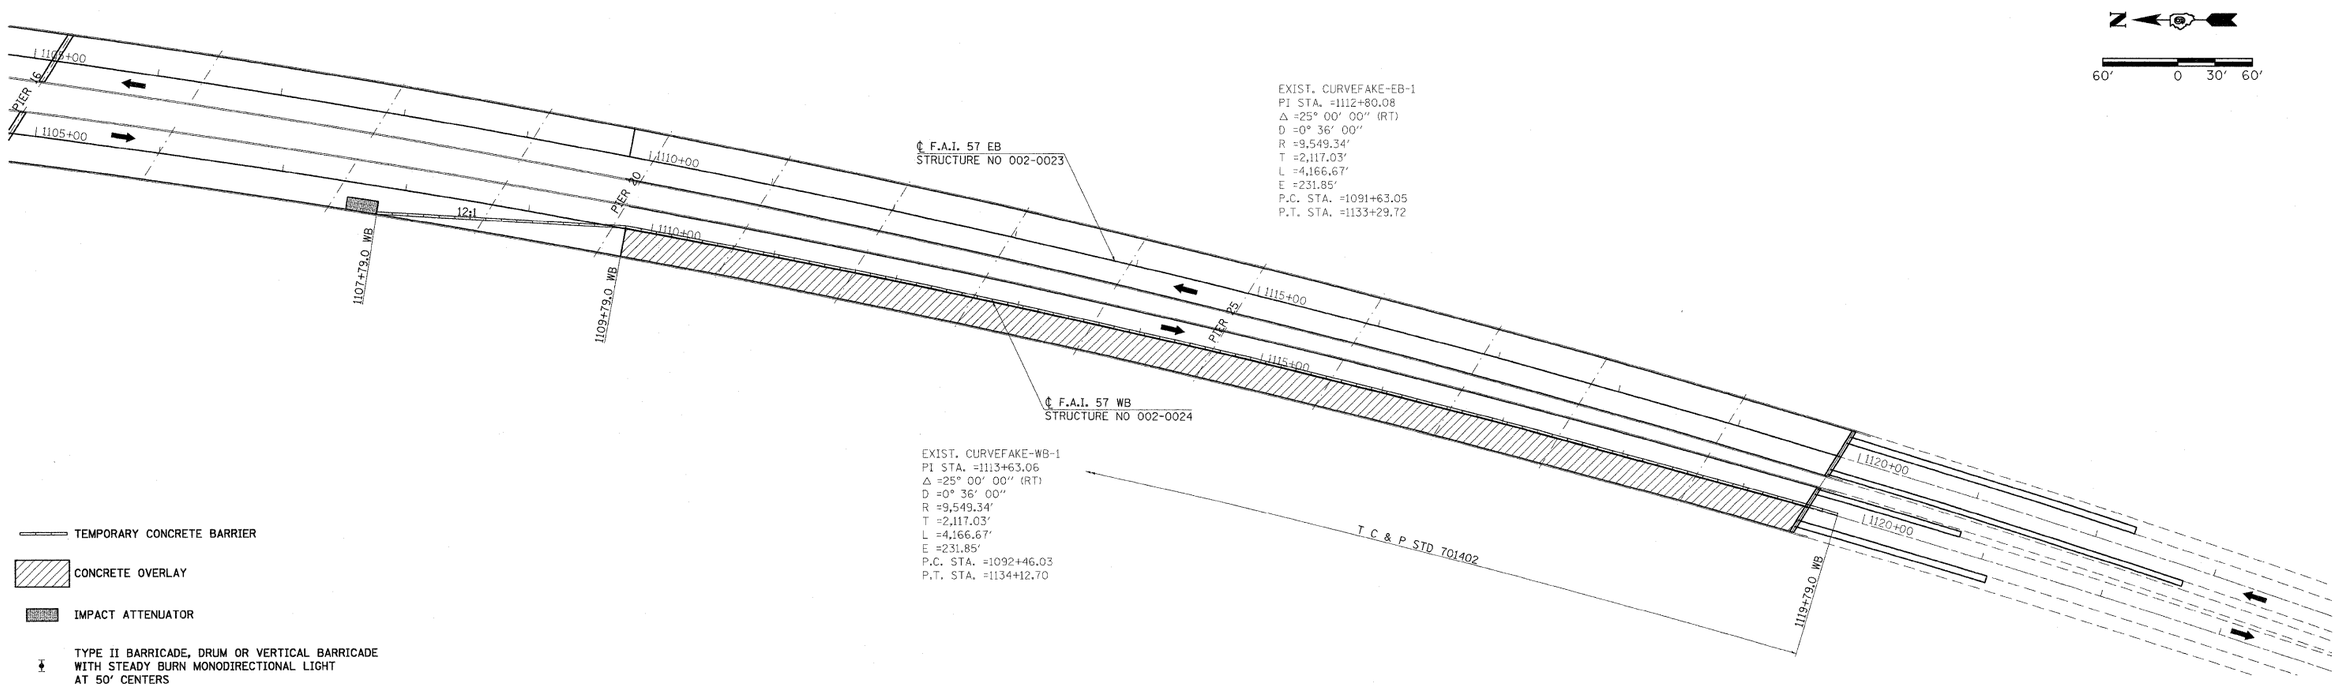

TEMPORARY CONCRETE BARRIER

CONCRETE OVERLAY

IMPACT ATTENUATOR

TYPE II BARRICADE, DRUM OR VERTICAL BARRICADE
WITH STEADY BURN MONODIRECTIONAL LIGHT
AT 50' CENTERS

FILE NAME = c:\pw_wo-k\PWIDOT\HALSTEADTW\d0113592\202-2023-sht-stage.dgn	USER NAME = halsteadtw	DESIGNED -	REVISED -
		DRAWN -	REVISED -
	PLOT SCALE = 60.0000 ' / IN.	CHECKED -	REVISED -
	PLOT DATE = 4/2/2009	DATE -	REVISED -

STATE OF ILLINOIS
DEPARTMENT OF TRANSPORTATION

STAGE CONSTRUCTION
STAGE 8

SCALE: 1"=60' | SHEET NO. OF SHEETS | STA. TO STA.

F.A.I. RTE.	SECTION	COUNTY	TOTAL SHEETS	SHEET NO.
57	D9 BSMART FY09-2	ALEXANDER	45	11
		CONTRACT NO. 78111		
	ILLINOIS FED. AID PROJECT			