EF005

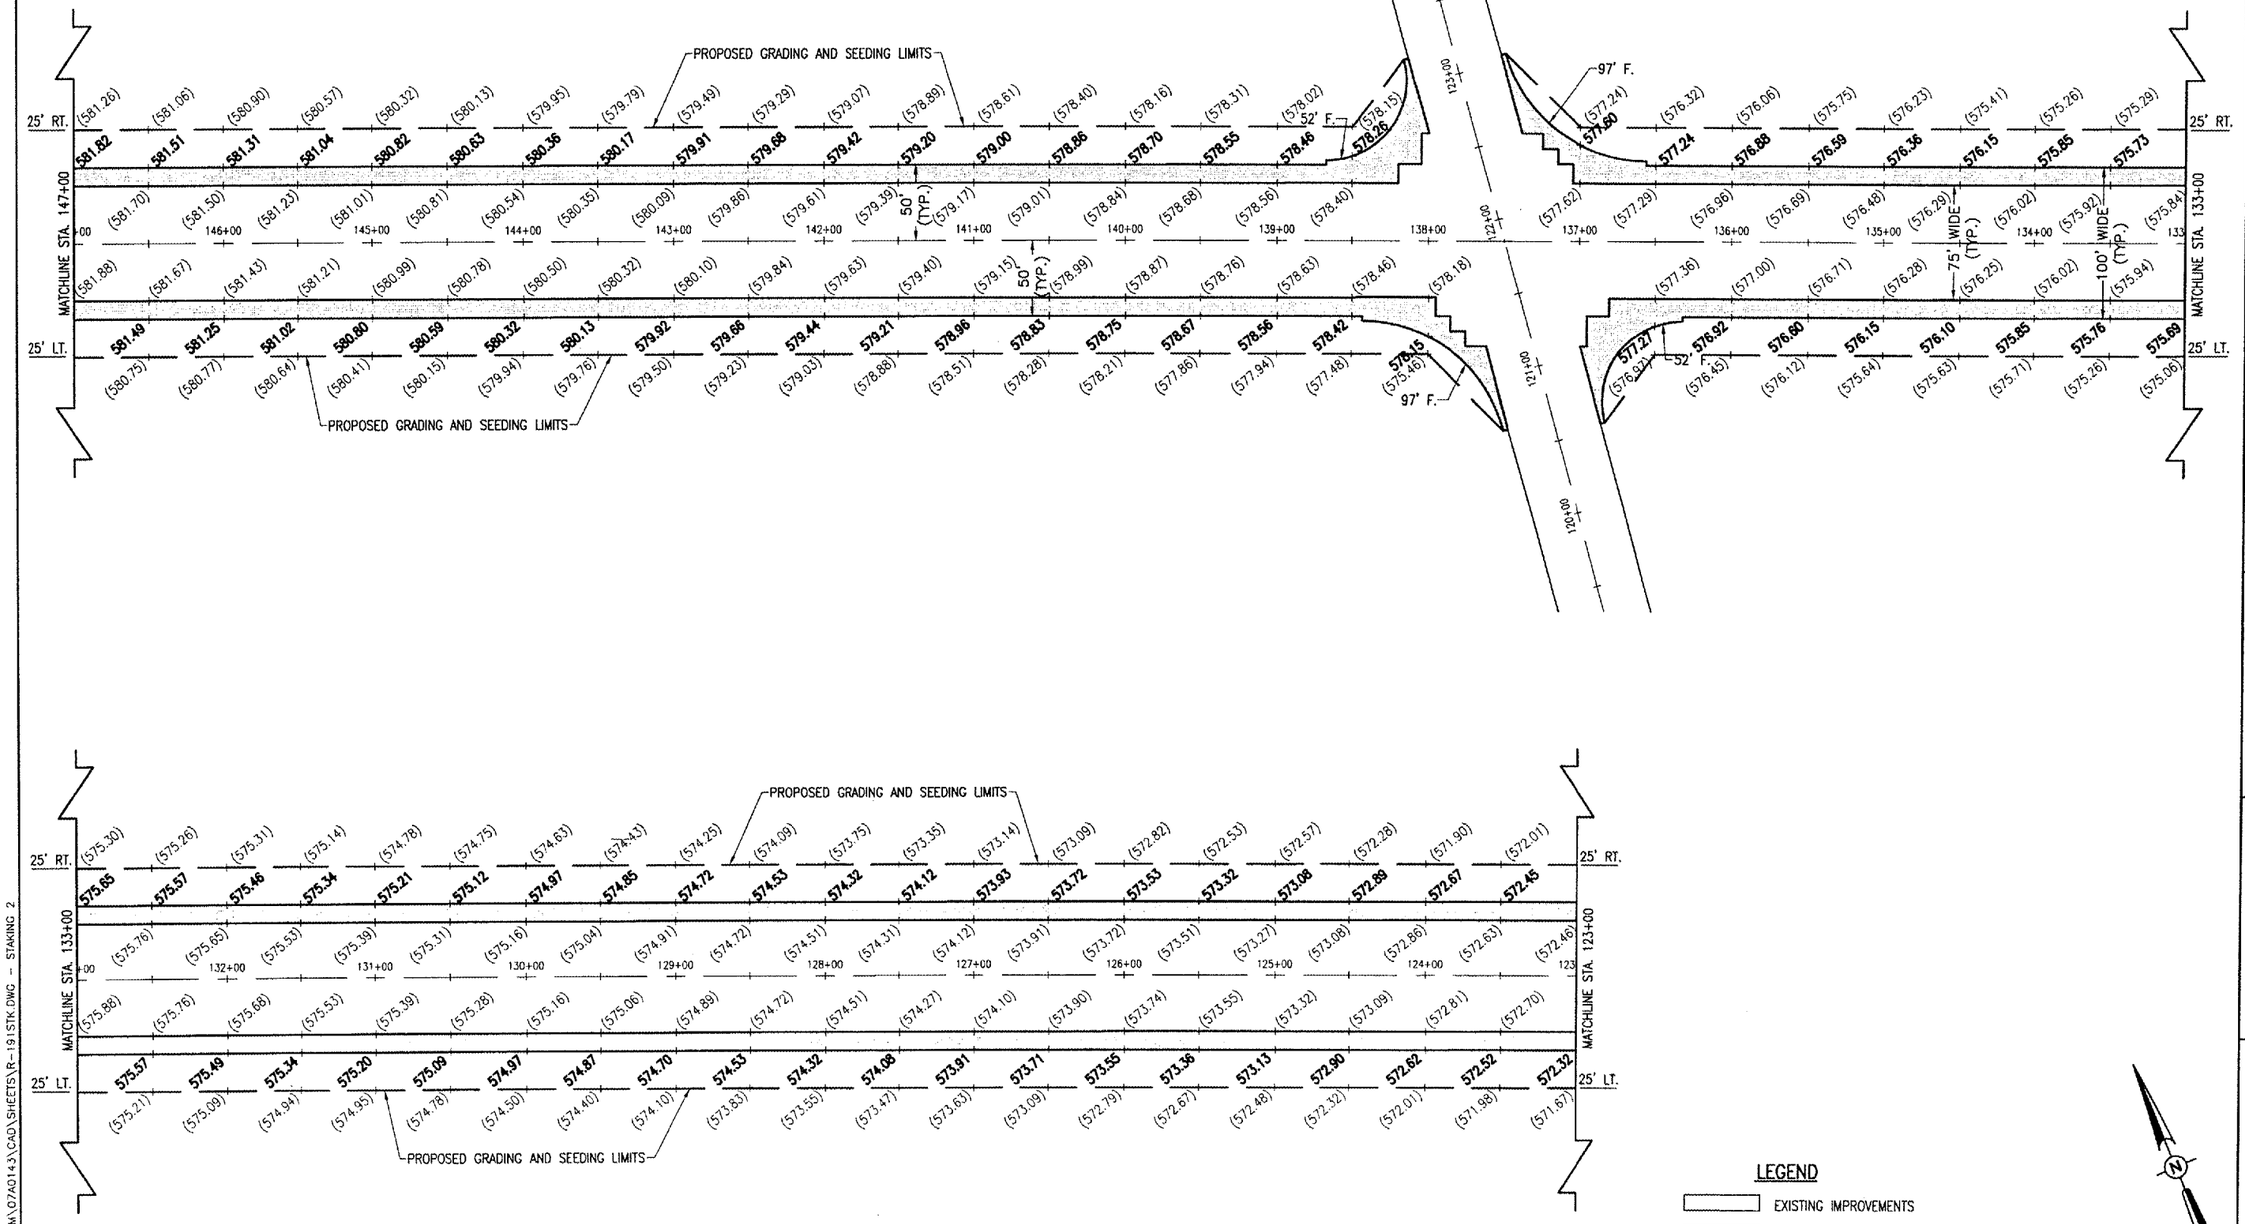

LEGEND

- EXISTING IMPROVEMENTS
- PROPOSED IMPROVEMENTS
- PROPOSED GRADING AND SEEDING LIMITS
- EXISTING GRADE (585.10)
- PROPOSED GRADE 585.10

0' 25' 50' 100'

HALF SIZE SCALE: 1"= 100'
FULL SIZE SCALE: 1"= 50'

BY	DATE	REVISION

EFFINGHAM COUNTY
MEMORIAL AIRPORT
EFFINGHAM, ILLINOIS

IL. PROJ.: 1H2-3761 A.I.P. PROJ.: 3-17-0040-B11

HS Project No. 07A01430 0800
Filename R-191STK.DWG
Scale 1"= 50'
Date 02/12/08

LAYOUT	KDM	11/28/07
DRAWN	BAK	11/28/07
REVIEWED	CAH	02/12/08

HANSON
Hanson Professional Services Inc.
1525 South Sixth Street
Springfield, Illinois 62703-2888
Offices Nationwide

WIDEN RUNWAY 11/29 AND REPLACE MIRL'S

PROPOSED STAKING PLAN
STA. 147+00 TO STA. 123+00

11

11 of 78 sheets

APR 09, 2008 6:21 PM HAGLOOJB2
I:\AIRPORTS\EFFINGHAM\07A01430\CAD\SHEETS\R-191STK.DWG -- STAKING 2