EF005

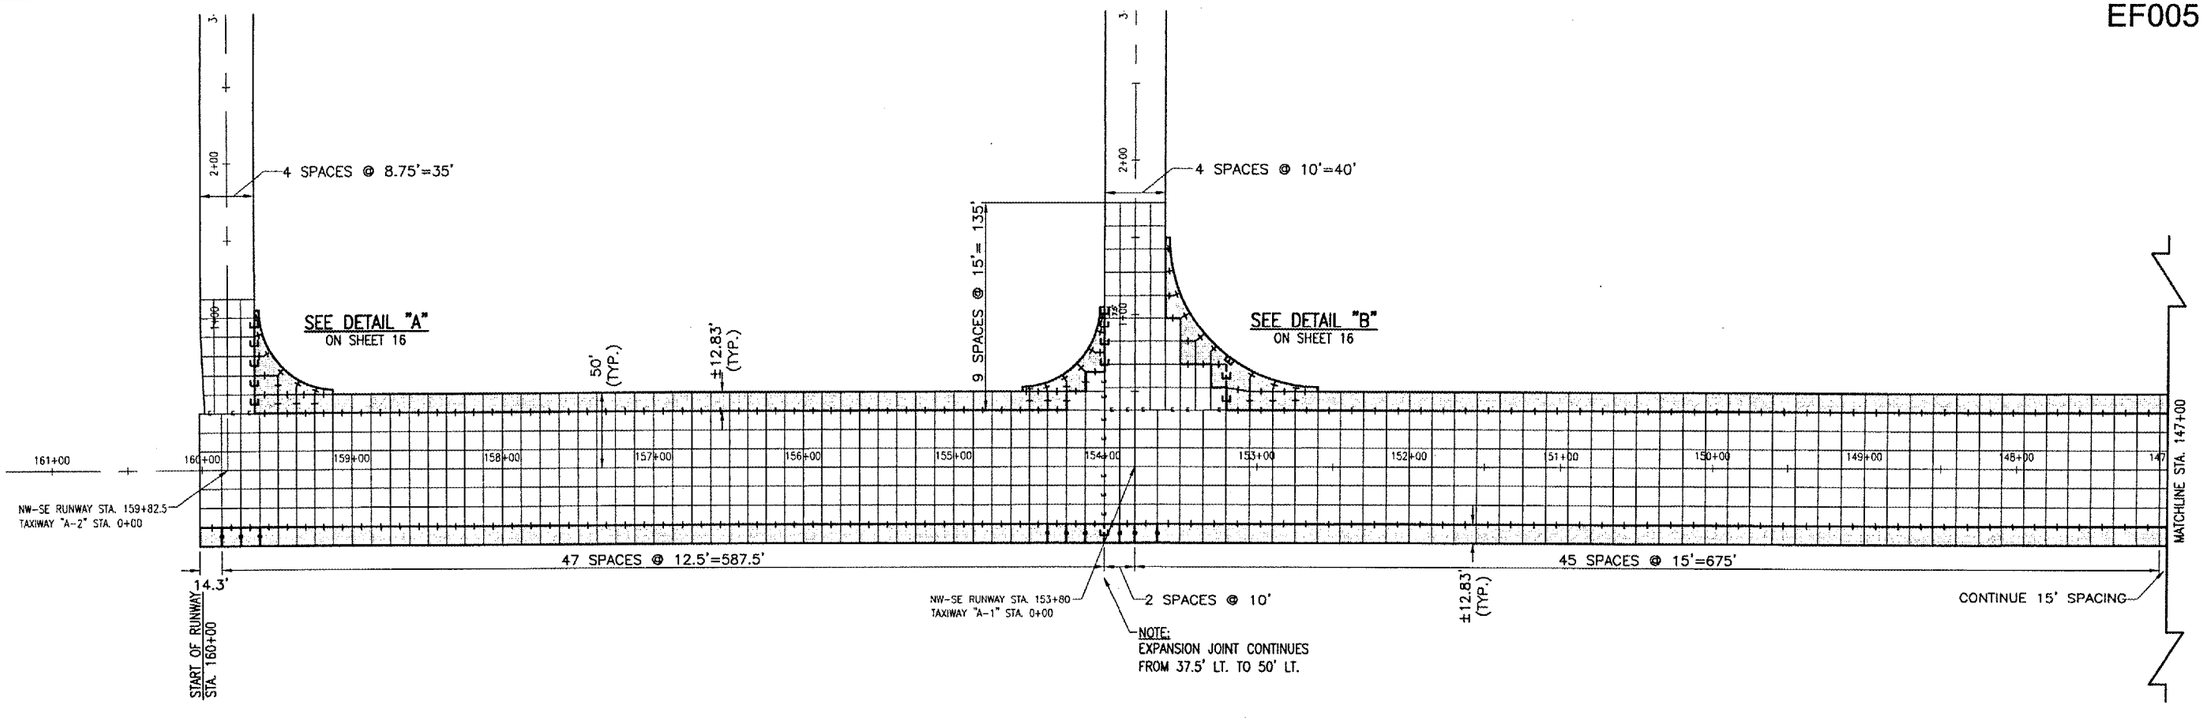

LEGEND

- EXISTING IMPROVEMENTS
- EXISTING EXPANSION JOINT
- PROPOSED IMPROVEMENTS
- PROPOSED TIED JOINT (TYPE D)
- PROPOSED TRANSVERSE DUMMY JOINT (TYPE H)
- PROPOSED DOWELED JOINT (TYPE F)
- PROPOSED EXPANSION JOINT (TYPE C)

0' 25' 50' 100'
HALF SIZE SCALE: 1"= 100'
FULL SIZE SCALE: 1"= 50'

DATE	REVISION	BY

EFFINGHAM COUNTY MEMORIAL AIRPORT EFFINGHAM, ILLINOIS

A.I.P. PROJ.: 3-17-0040-B11

IL. PROJ.: 1H2-3761

HEI Project No. 07A0143D.0800
Filename R-161JNT.DWG
Scale 1"= 50'
Date 02/12/08

LAYOUT	KDM	11/28/07
DRAWN	BAK	11/28/07
REVIEWED	CAH	02/12/08

HANSON

Hanson Professional Services Inc.
1525 South Sixth Street
Springfield, Illinois 62703-2886
Offices Nationwide

WIDEN RUNWAY 11/29 AND REPLACE MIRL'S

PROPOSED JOINTING PLAN
STA. 160+00 TO STA. 147+00

13

13 of 78 sheets

4PR 09, 2008 6:22 PM HAGL000382
I:\AIRPORTS\EFFINGHAM\07A0143\CAD\SHEETS\R-161JNT.DWG - JOINT 1