EF005

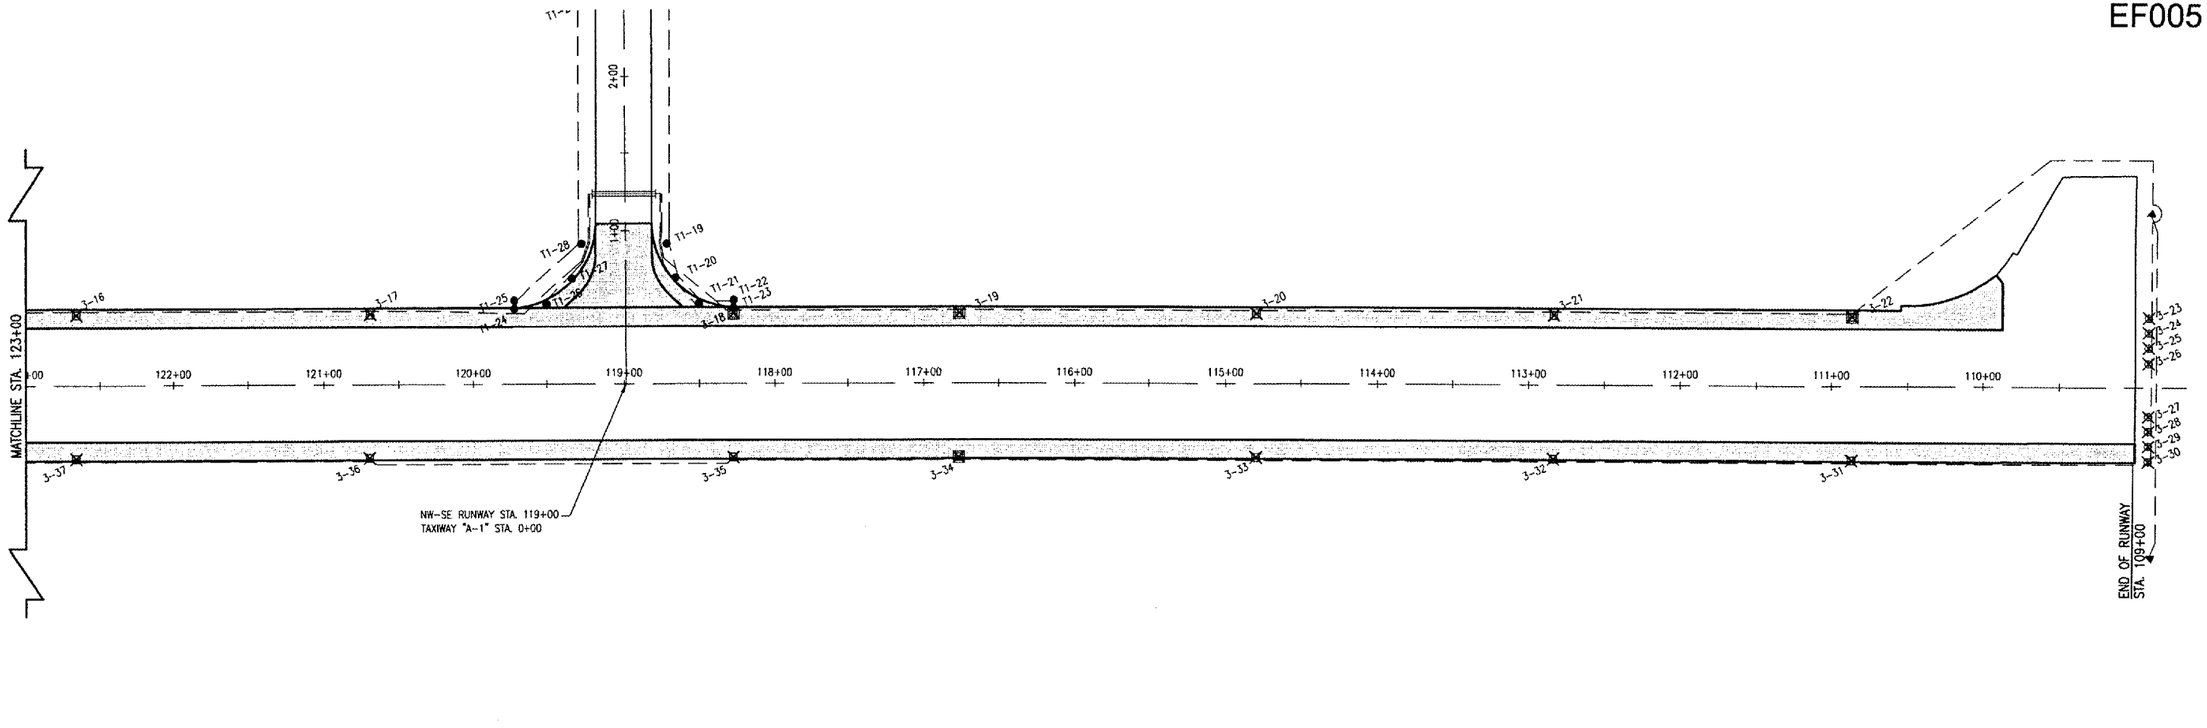

THE LOCATION, SIZE AND TYPE OF MATERIAL OF EXISTING UNDERGROUND UTILITIES INDICATED ON THE PLANS IS NOT REPRESENTED AS BEING ACCURATE, SUFFICIENT OR COMPLETE. IT SHALL BE THE CONTRACTOR'S RESPONSIBILITY TO DETERMINE THE ACTUAL LOCATION OF ALL SUCH FACILITIES, INCLUDING SERVICE CONNECTIONS TO UNDERGROUND UTILITIES. PRIOR TO CONSTRUCTION, THE CONTRACTOR SHALL NOTIFY THE UTILITY COMPANIES OF HIS OPERATIONAL PLANS AND SHALL OBTAIN FROM THE RESPECTIVE UTILITY COMPANIES DETAILED INFORMATION AND ASSISTANCE RELATIVE TO THE LOCATION OF THEIR FACILITIES AND THE WORKING SCHEDULE OF THE COMPANIES FOR REMOVAL OR ADJUSTMENT WHERE REQUIRED. IN THE EVENT AN UNEXPECTED UTILITY INTERFERENCE IS ENCOUNTERED DURING CONSTRUCTION, THE CONTRACTOR SHALL IMMEDIATELY NOTIFY THE UTILITY COMPANY OF JURISDICTION. THE ENGINEER SHALL ALSO BE IMMEDIATELY NOTIFIED. ANY SUCH MAINS AND SERVICES SHALL BE RESTORED TO SERVICE AT ONCE AND PAID FOR BY THE CONTRACTOR AT NO ADDITIONAL COST TO THE CONTRACT.

CALL J.U.L.I.E. FOR UTILITY INFORMATION AT 1-800-892-0123.

LEGEND

- EXISTING IMPROVEMENTS
- PROPOSED IMPROVEMENTS
- EXISTING ELECTRICAL CABLES
- EXISTING ELECTRICAL DUCT
- EXISTING STAKE MOUNTED TAXIWAY LIGHT (TO BE RELOCATED)
- EXISTING REILS (TO BE RELOCATED)
- EXISTING STAKE MOUNTED THRESHOLD LIGHT (TO BE REMOVED)
- EXISTING STAKE MOUNTED RUNWAY LIGHT (TO BE REMOVED)
- EXISTING BASE MOUNTED RUNWAY LIGHT (TO BE REMOVED)

N

0' 25' 50' 100'
HALF SIZE SCALE: 1"= 100'
FULL SIZE SCALE: 1"= 50'

DATE	REVISION	BY

EFFINGHAM COUNTY MEMORIAL AIRPORT EFFINGHAM, ILLINOIS

IL PROJ.: 1H2-3761 A.I.P. PROJ.: 3-17-0040-B11

HEI Project No. 07A01430.0800
Filename R-141ELE.DWG
Scale 1"= 50'
Date 02/12/08

LAYOUT	KDM	11/28/07
DRAWN	BAK	11/28/07
REVIEWED	CAH	02/12/08

HANSON

Hanson Professional Services Inc.
1525 South Sixth Street
Springfield, Illinois 62703-2886
Offices Nationwide

WIDEN RUNWAY 11/29 AND REPLACE MIRL'S

EXISTING ELECTRICAL PLAN STA. 123+00 TO STA. 109+00

23

23 of 78 sheets

APR 09, 2008 6:34 PM HAGL000382
I:\-AIRPORTS\EFFINGHAM\07A0143\CAD\SHEETS\R-141ELE.DWG - ELEC 3