EF005

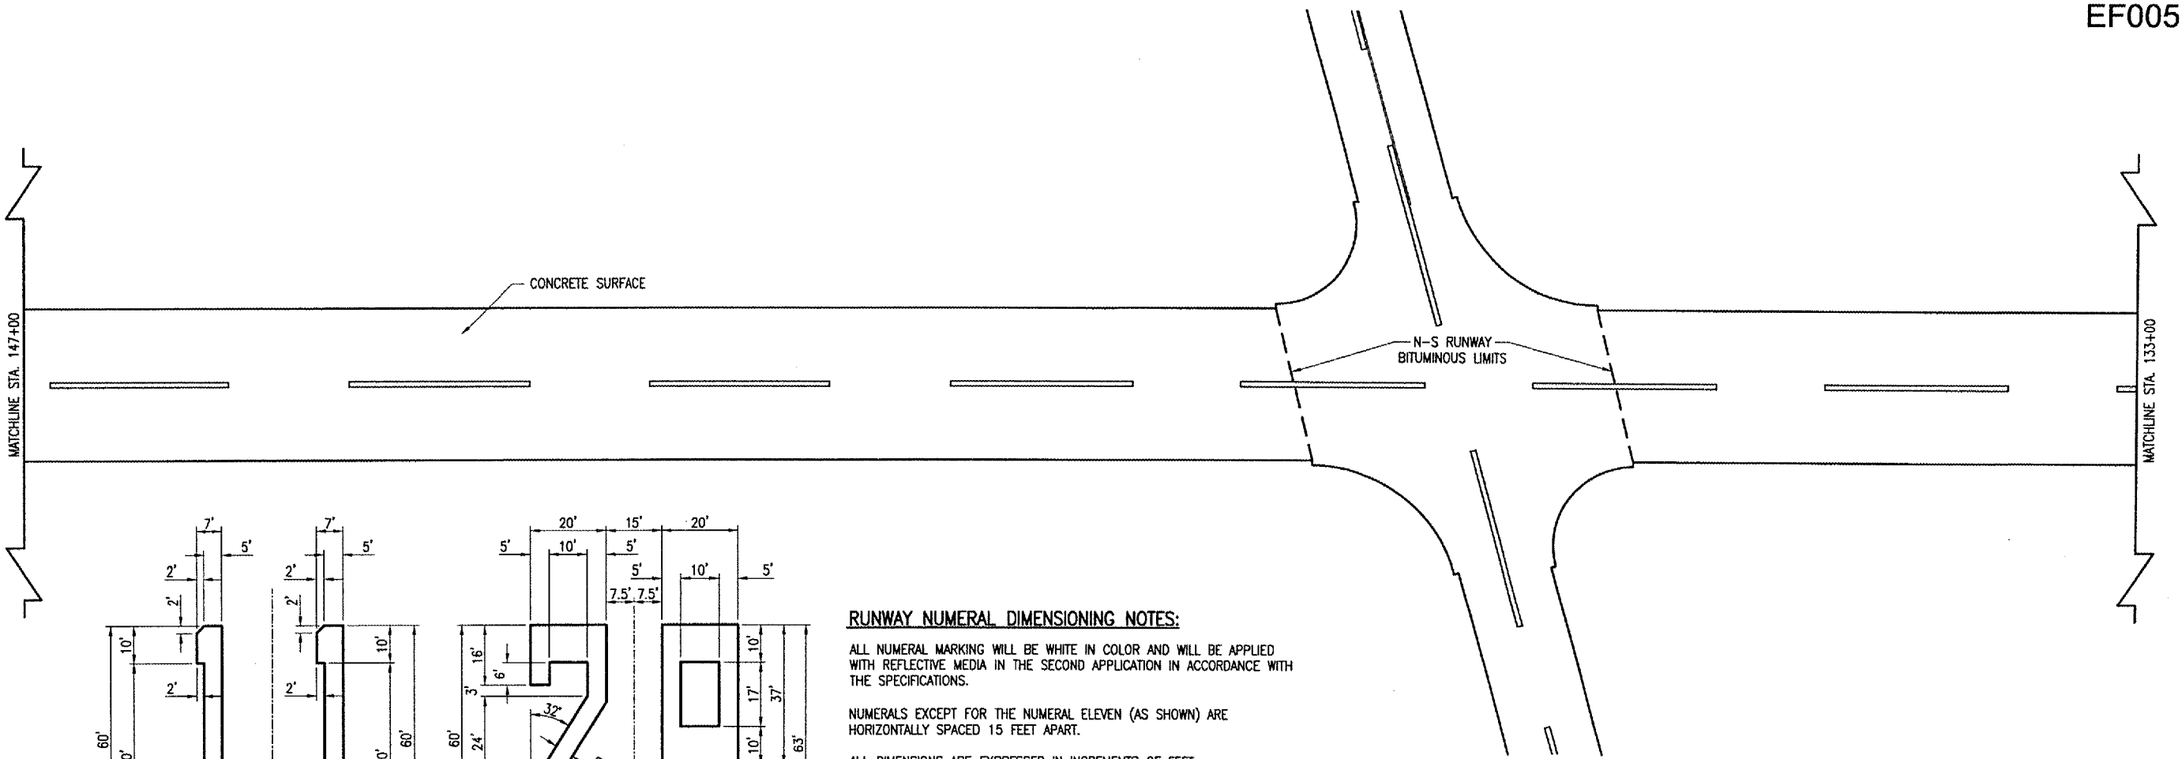

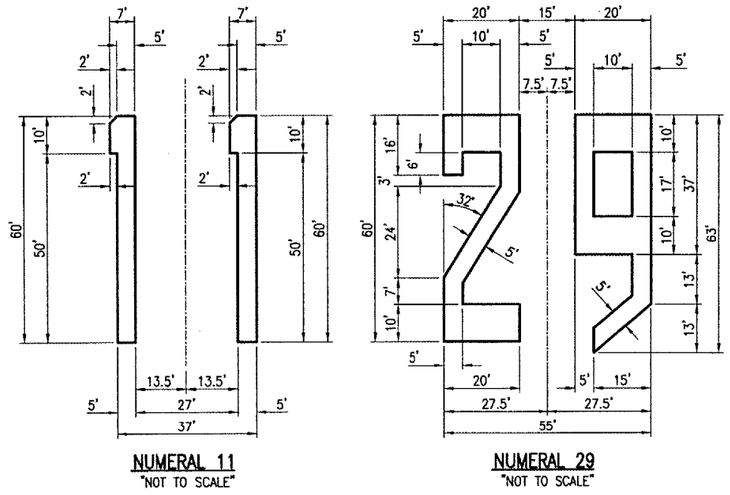

NUMERAL 11
"NOT TO SCALE"

NUMERAL 29
"NOT TO SCALE"

RUNWAY NUMERAL DIMENSIONING NOTES:

ALL NUMERAL MARKING WILL BE WHITE IN COLOR AND WILL BE APPLIED WITH REFLECTIVE MEDIA IN THE SECOND APPLICATION IN ACCORDANCE WITH THE SPECIFICATIONS.

NUMERALS EXCEPT FOR THE NUMERAL ELEVEN (AS SHOWN) ARE HORIZONTALLY SPACED 15 FEET APART.

ALL DIMENSIONS ARE EXPRESSED IN INCREMENTS OF FEET.

DOUBLE DIGIT NUMERAL DESIGNATIONS ARE CENTERED ON THE RUNWAY PAVEMENT CENTERLINE BASED ON THE CENTER OF THE OUTER EDGES OF THE TWO NUMERALS.

CUT-OFF SHEETS WILL BE REQUIRED TO INSURE STRAIGHT EDGES.

ALL PROPOSED MARKING ITEMS WILL BE PAID FOR AS FOLLOWS:
AR620520 "PAVEMENT MARKING-WATERBORNE" - PER SQ. FT.

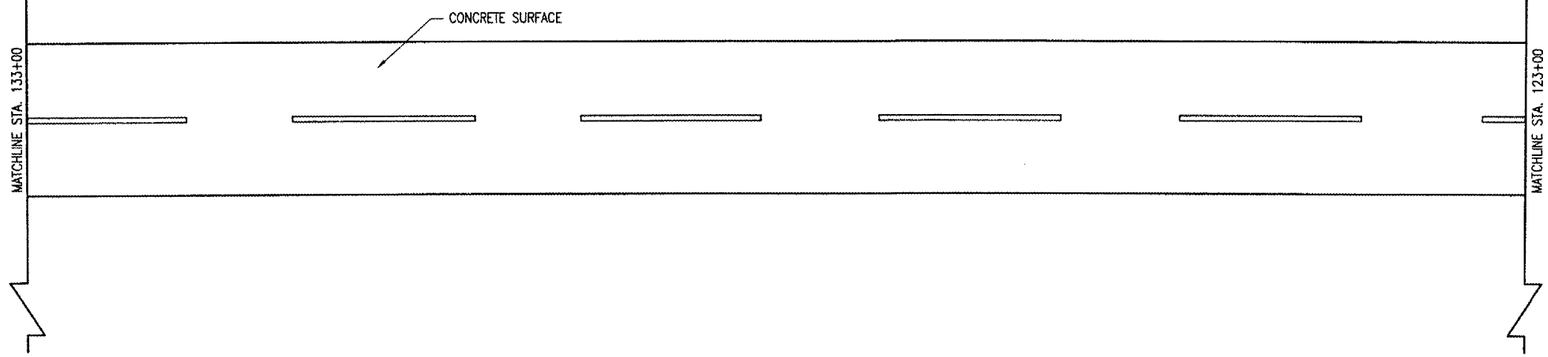

LEGEND

- PAVEMENT EDGE
- EXISTING MARKING
- PROPOSED MARKING
- BITUMINOUS LIMITS

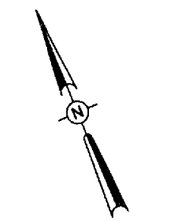

0' 25' 50' 100'
HALF SIZE SCALE: 1"= 100'
FULL SIZE SCALE: 1"= 50'

DATE	REVISION	BY

EFFINGHAM COUNTY
MEMORIAL AIRPORT
EFFINGHAM, ILLINOIS

IL. PROJ.: 1H2-3761 A.I.P. PROJ.: 3-17-0040-B11

HSI Project No. 07A01430 0800
Filename R-151MRK.DWG
Scale 1"= 50'
Date 02/12/08

LAYOUT	CCC	01/21/08
DRAWN	CCC	01/21/08
REVIEWED	CAH	02/12/08

HANSON

Hanson Professional Services Inc.
1525 South Sixth Street
Springfield, Illinois 62703-2886
Offices Nationwide

WIDEN RUNWAY 11/29
AND REPLACE MIRL'S

PROPOSED
MARKING PLAN
STA. 147+00 TO STA. 123+00

41
41 of 78 sheets

APR 09, 2008 6:44 PM HAGLOOO382
I:\AIRPORTS\EFFINGHAM\07A01143\CAD\SHEETS\R-151MRK.DWG - CONST 2