APR 09, 2008 6:52 PM HAGLOOO382
E:\AIRPORTS\EFFINGHAM\07A0143\CAD\SHEETS\R-324XS.DWG - Model

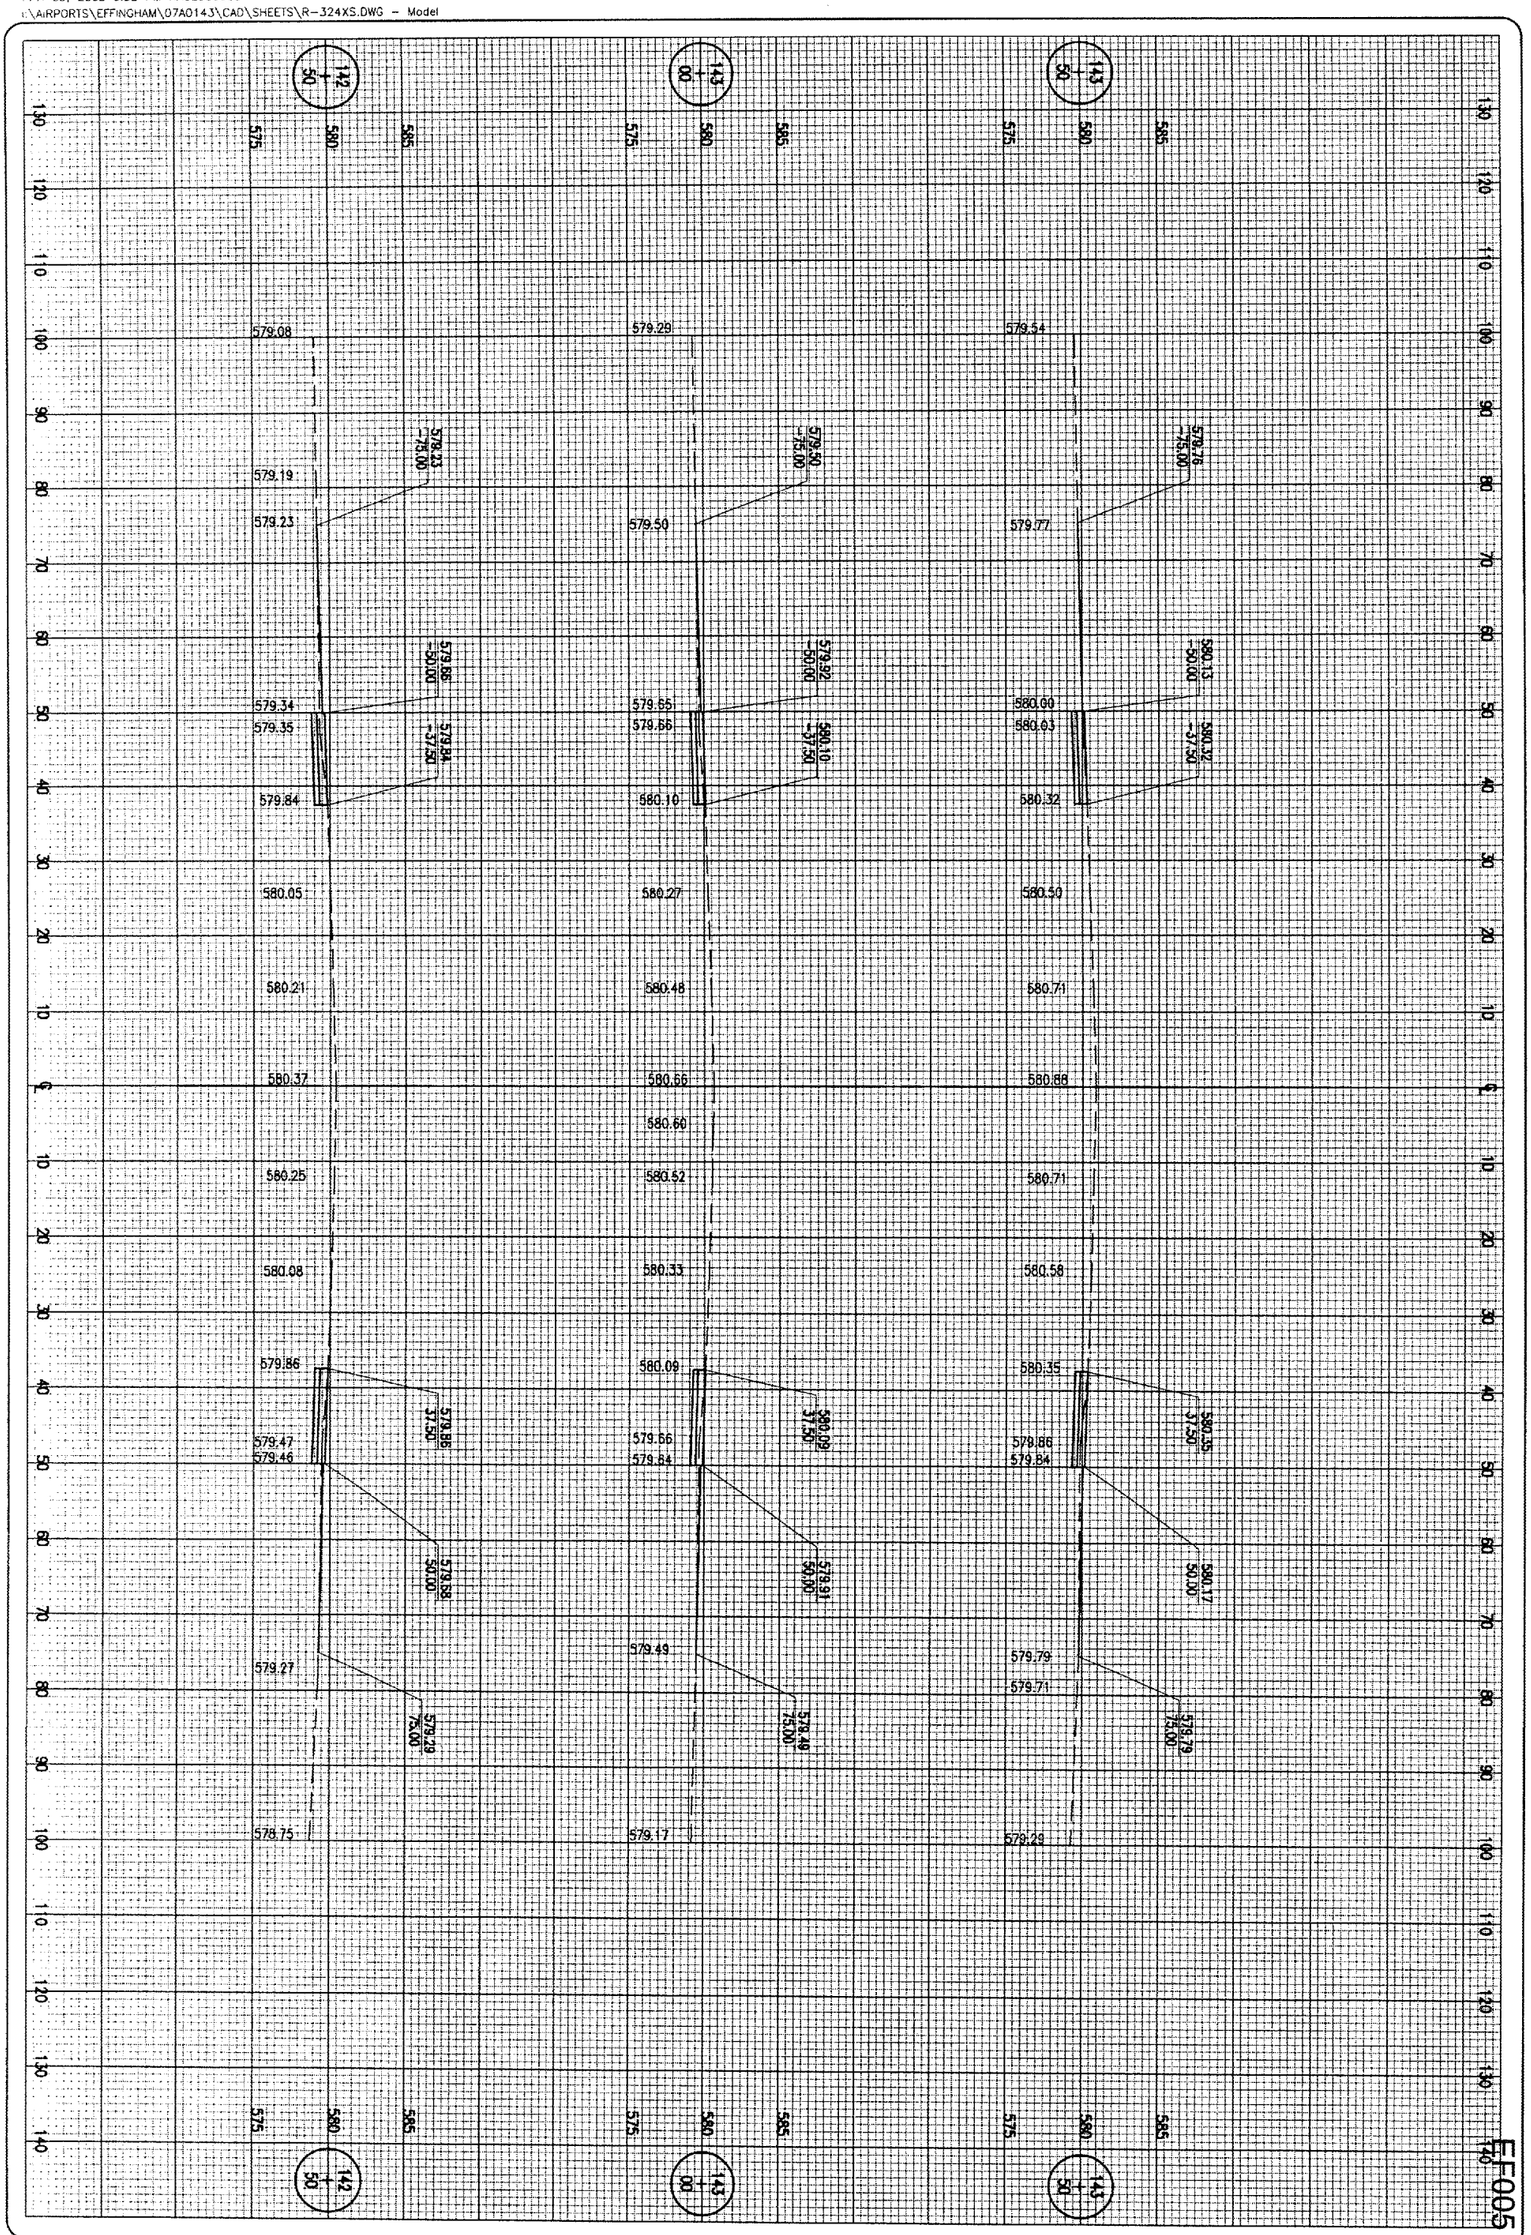


EF005

66 of 78 sheets

66

WIDEN RUNWAY 11/29 AND REPLACE MIRL'S

PROPOSED CROSS-SECTIONS FOR RUNWAY 11/29 WIDENING STA. 142+50 TO STA. 143+50

HANSON

Hanson Professional Services Inc.
1525 South Sixth Street
Springfield, Illinois 62703-2686
Offices Nationwide

| | |
|---|---|
| HPS Project No. | 07A0143D 0800 |
| Filename | R-324XS.DWG |
| Scale | H. 1"=10' V. 1"=5' |
| Date | 02/12/08 |

| | | |
|---|---|---|
| LAYOUT | KDM | 12/18/08 |
| DRAWN | MLB | 12/18/08 |
| REVIEWED | CAH | 12/18/08 |

EFFINGHAM COUNTY MEMORIAL AIRPORT
EFFINGHAM, ILLINOIS

IL. PROJ.: 1H2-3761 A.I.P. PROJ.: 3-17-0040-B11

| DATE | REVISION | BY |
|---|---|---|
| | | |