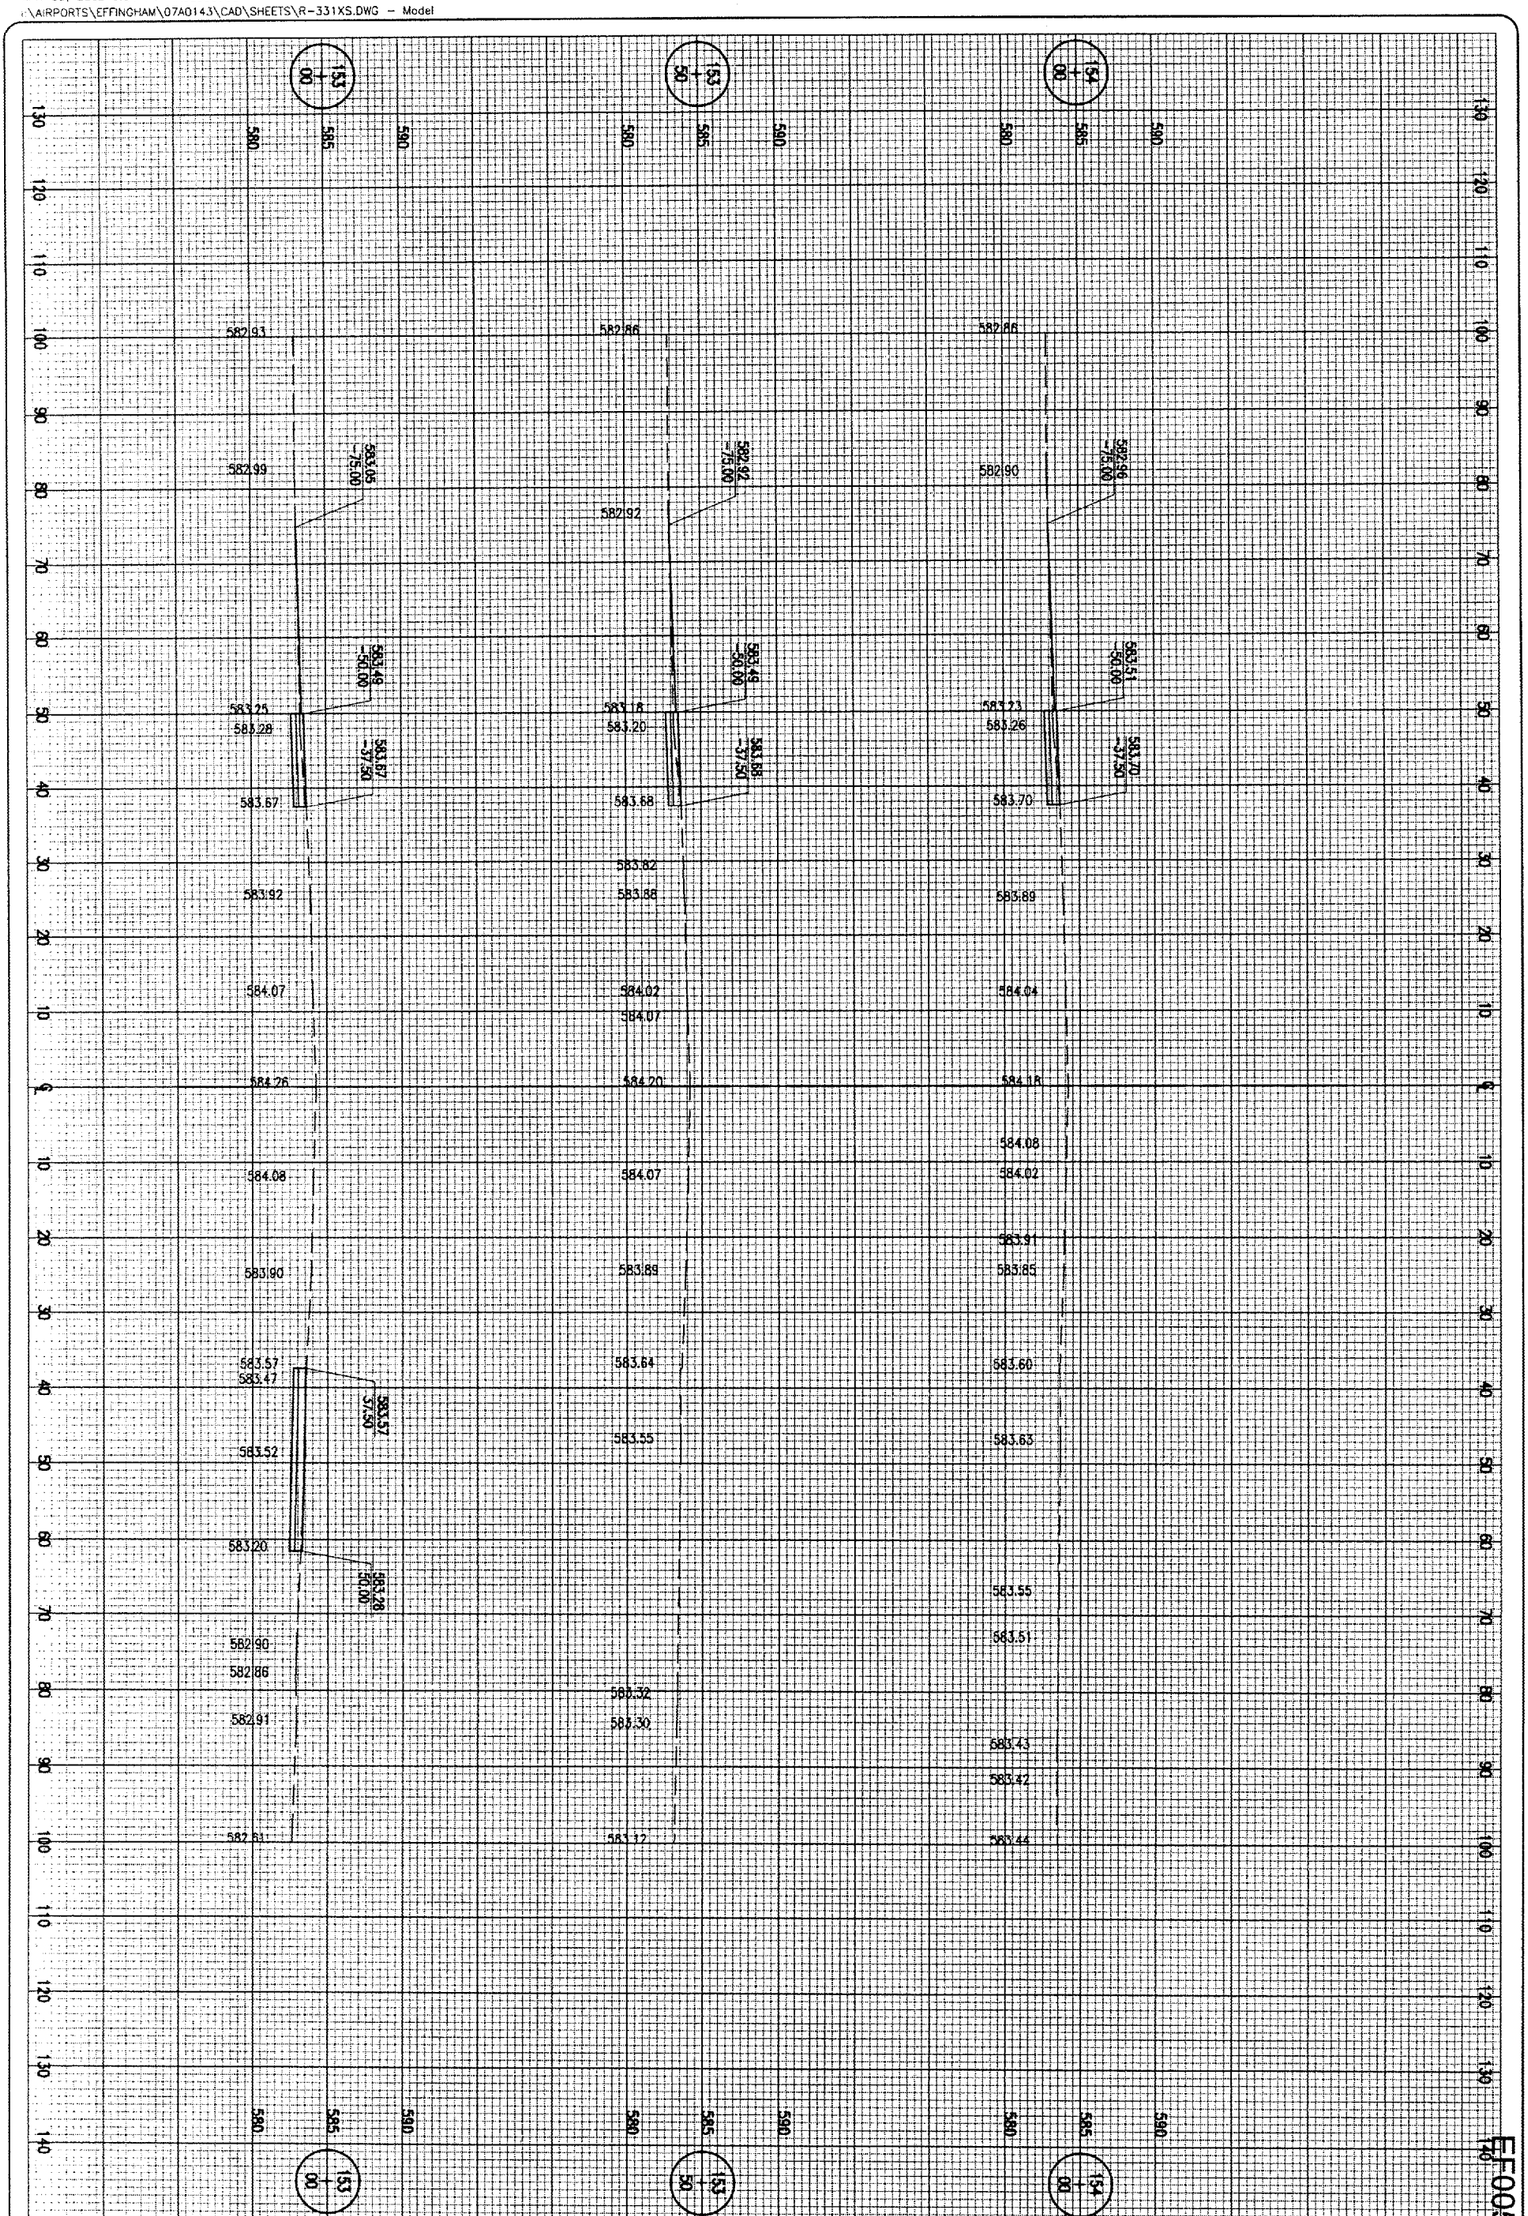

EF005

73 of 78 sheets

WIDEN RUNWAY 11/29 AND REPLACE MIRL'S

PROPOSED CROSS-SECTIONS FOR RUNWAY 11/29 WIDENING STA. 153+00 TO STA. 154+00

HANSON
Hanson Professional Services Inc.
1525 South Sixth Street
Springfield, Illinois 62703-2886
Offices Nationwide

HEI Project No.	07A0143D 0800
Filename	R-331XS.DWG
Scale	H. 1"= 10' V. 1"=5'
Date	02/12/08

LAYOUT	KDM	02/18/08
DRAWN	DPE	02/18/08
REVIEWED	CAH	02/12/08

EFFINGHAM COUNTY MEMORIAL AIRPORT EFFINGHAM, ILLINOIS

IL. PROJ.: 1H2-3761 A.I.P. PROJ.: 3-17-0040-B11

DATE	REVISION	BY