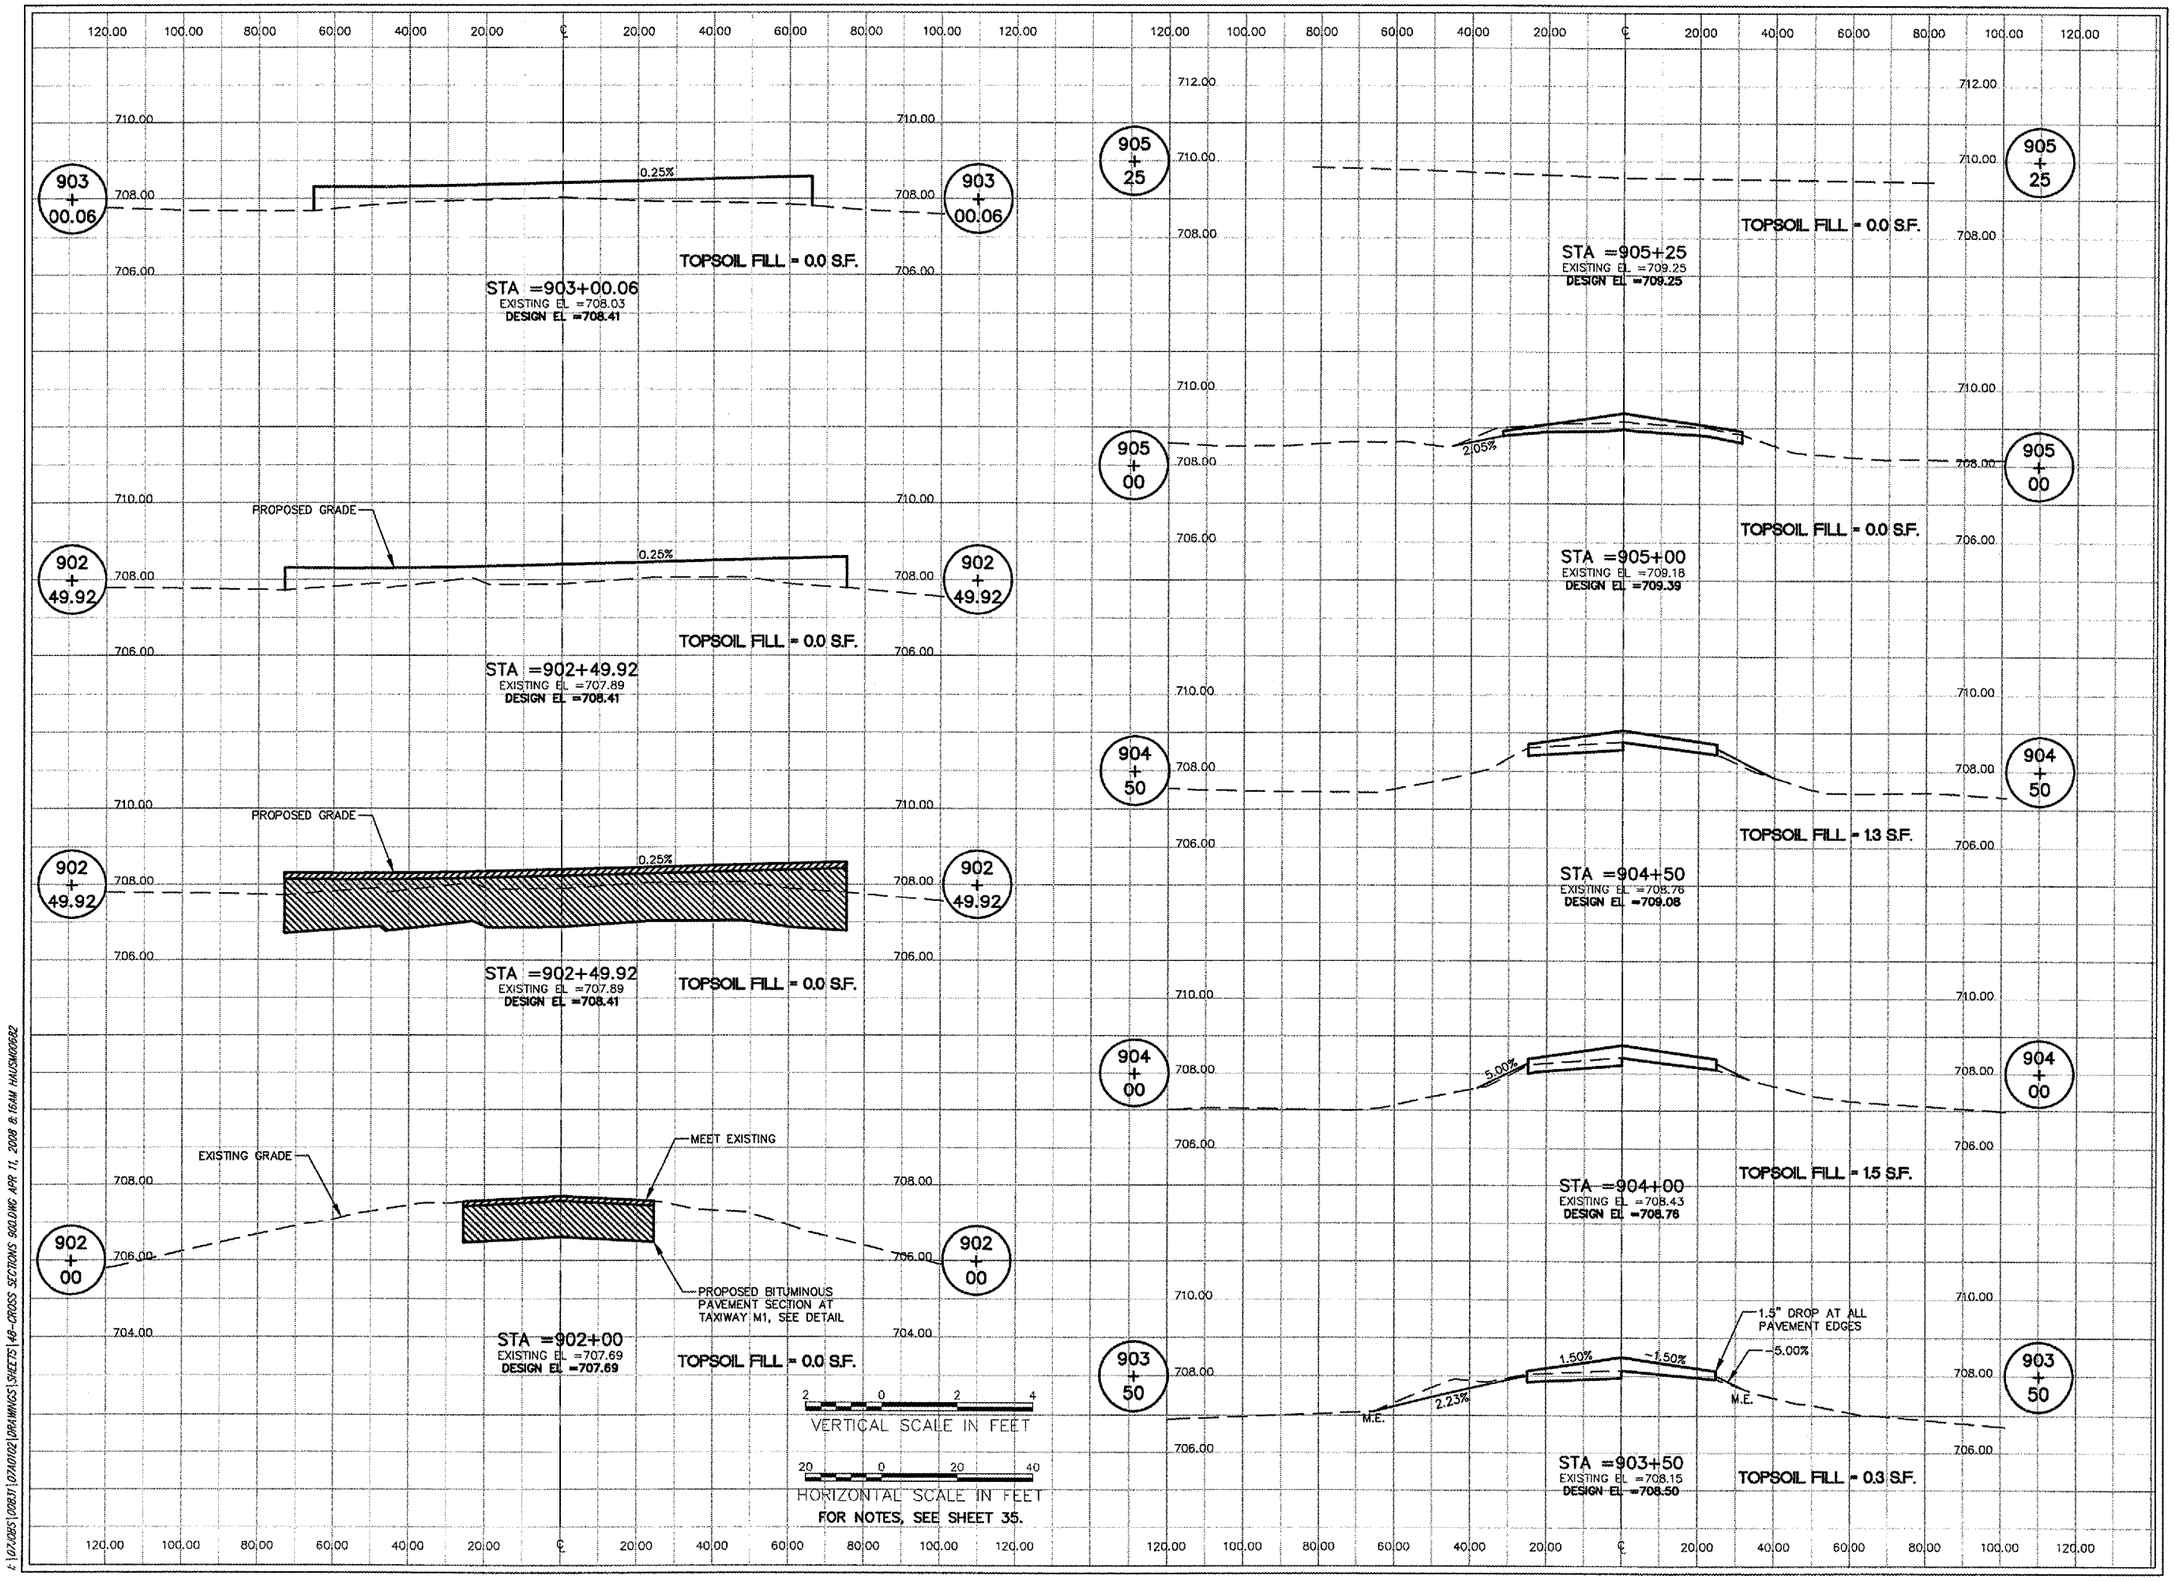

WA059

HANSON

HANSON PROFESSIONAL SERVICES INC.

815 Commerce Drive, Suite 200
Oak Brook, Illinois 60523
Telephone: 630.990.3800
Fax: 630.990.3801

Illinois Professional Design Firm
Registration No. 184-001084

© Copyright Hanson Professional Service Inc. 2007

WAUKEGAN REGIONAL AIRPORT
WAUKEGAN PORT DISTRICT

3580 North McAree Road
Waukegan, Illinois 60087
Telephone: 847.244.0066
Fax: 847.244.3813

WAUKEGAN REGIONAL AIRPORT
WAUKEGAN, ILLINOIS

REPAIR AND OVERLAY WEST PORTION OF TAXIWAY A

AIP PROJECT NO. 3-17-0105-B39
IDA PROJECT NO. UGN-3751

No.	Drawing Issue Description	Date	By

Date

JANUARY 11, 2008

Sheet Title

TAXIWAY A4/S3 CROSS SECTIONS STA. 902+00 THRU STA. 905+25

Project Number	07A0102
Layout By / Date	LDH / 11/13/07
Designed By / Date	LDH / 11/13/07
Reviewed By / Date	RMH / 01/08/08
Drawn By	LDH

Sheet No. 48

I:\07A0102\[0831]\07A0102[DRAWINGS]\SHEETS\48-CROSS SECTIONS 902.DWG APR 11, 2008 8:16AM HAUSMOSER