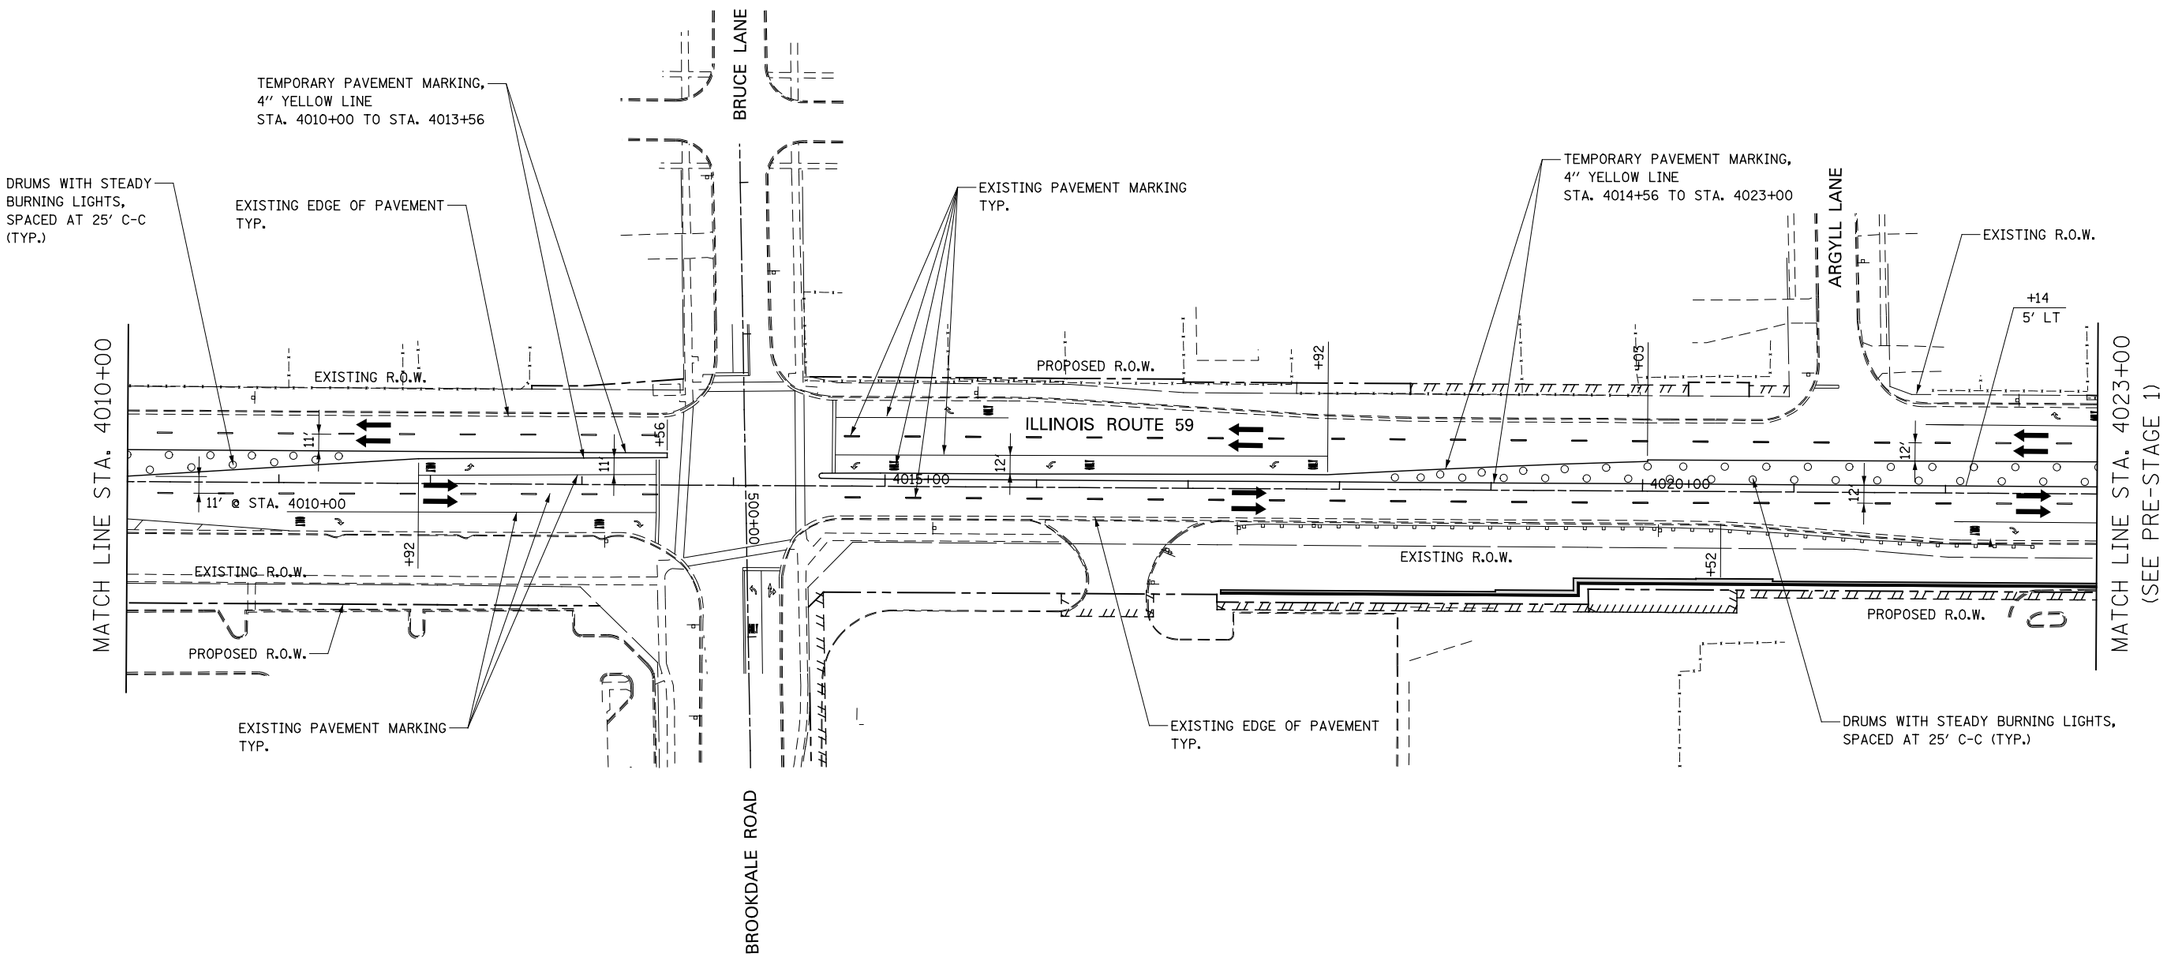

NOTES

1. EXISTING LANE CONFIGURATIONS ARE TO REMAIN IN OPERATION DURING THIS STAGE OF CONSTRUCTION, UNLESS OTHERWISE NOTED.
2. SEE TEMPORARY PAVEMENT DETAIL ON MAINTENANCE OF TRAFFIC DETAILS SHEET.

0 50' 100' 150' 200'

SCALE IN FEET

DESIGNED	PJO	REVISED	-
DRAWN	KES	REVISED	-
CHECKED	JCM	REVISED	-
DATE	12/14/2012	REVISED	-

STATE OF ILLINOIS
DEPARTMENT OF TRANSPORTATION

MAINTENANCE OF TRAFFIC – PRE-STAGE 1A
ILLINOIS ROUTE 59

SCALE: AS SHOWN | SHEET NO. 31 OF 117 SHEETS | STA. 4010+00 TO STA. 4023+00

F.A.P. RTE.	SECTION	COUNTY	TOTAL SHEETS	SHEET NO.
338	(112 & 113) WRS-6	DUPAGE	734	100

CONTRACT NO. 60R31

ILLINOIS FED. AID PROJECT