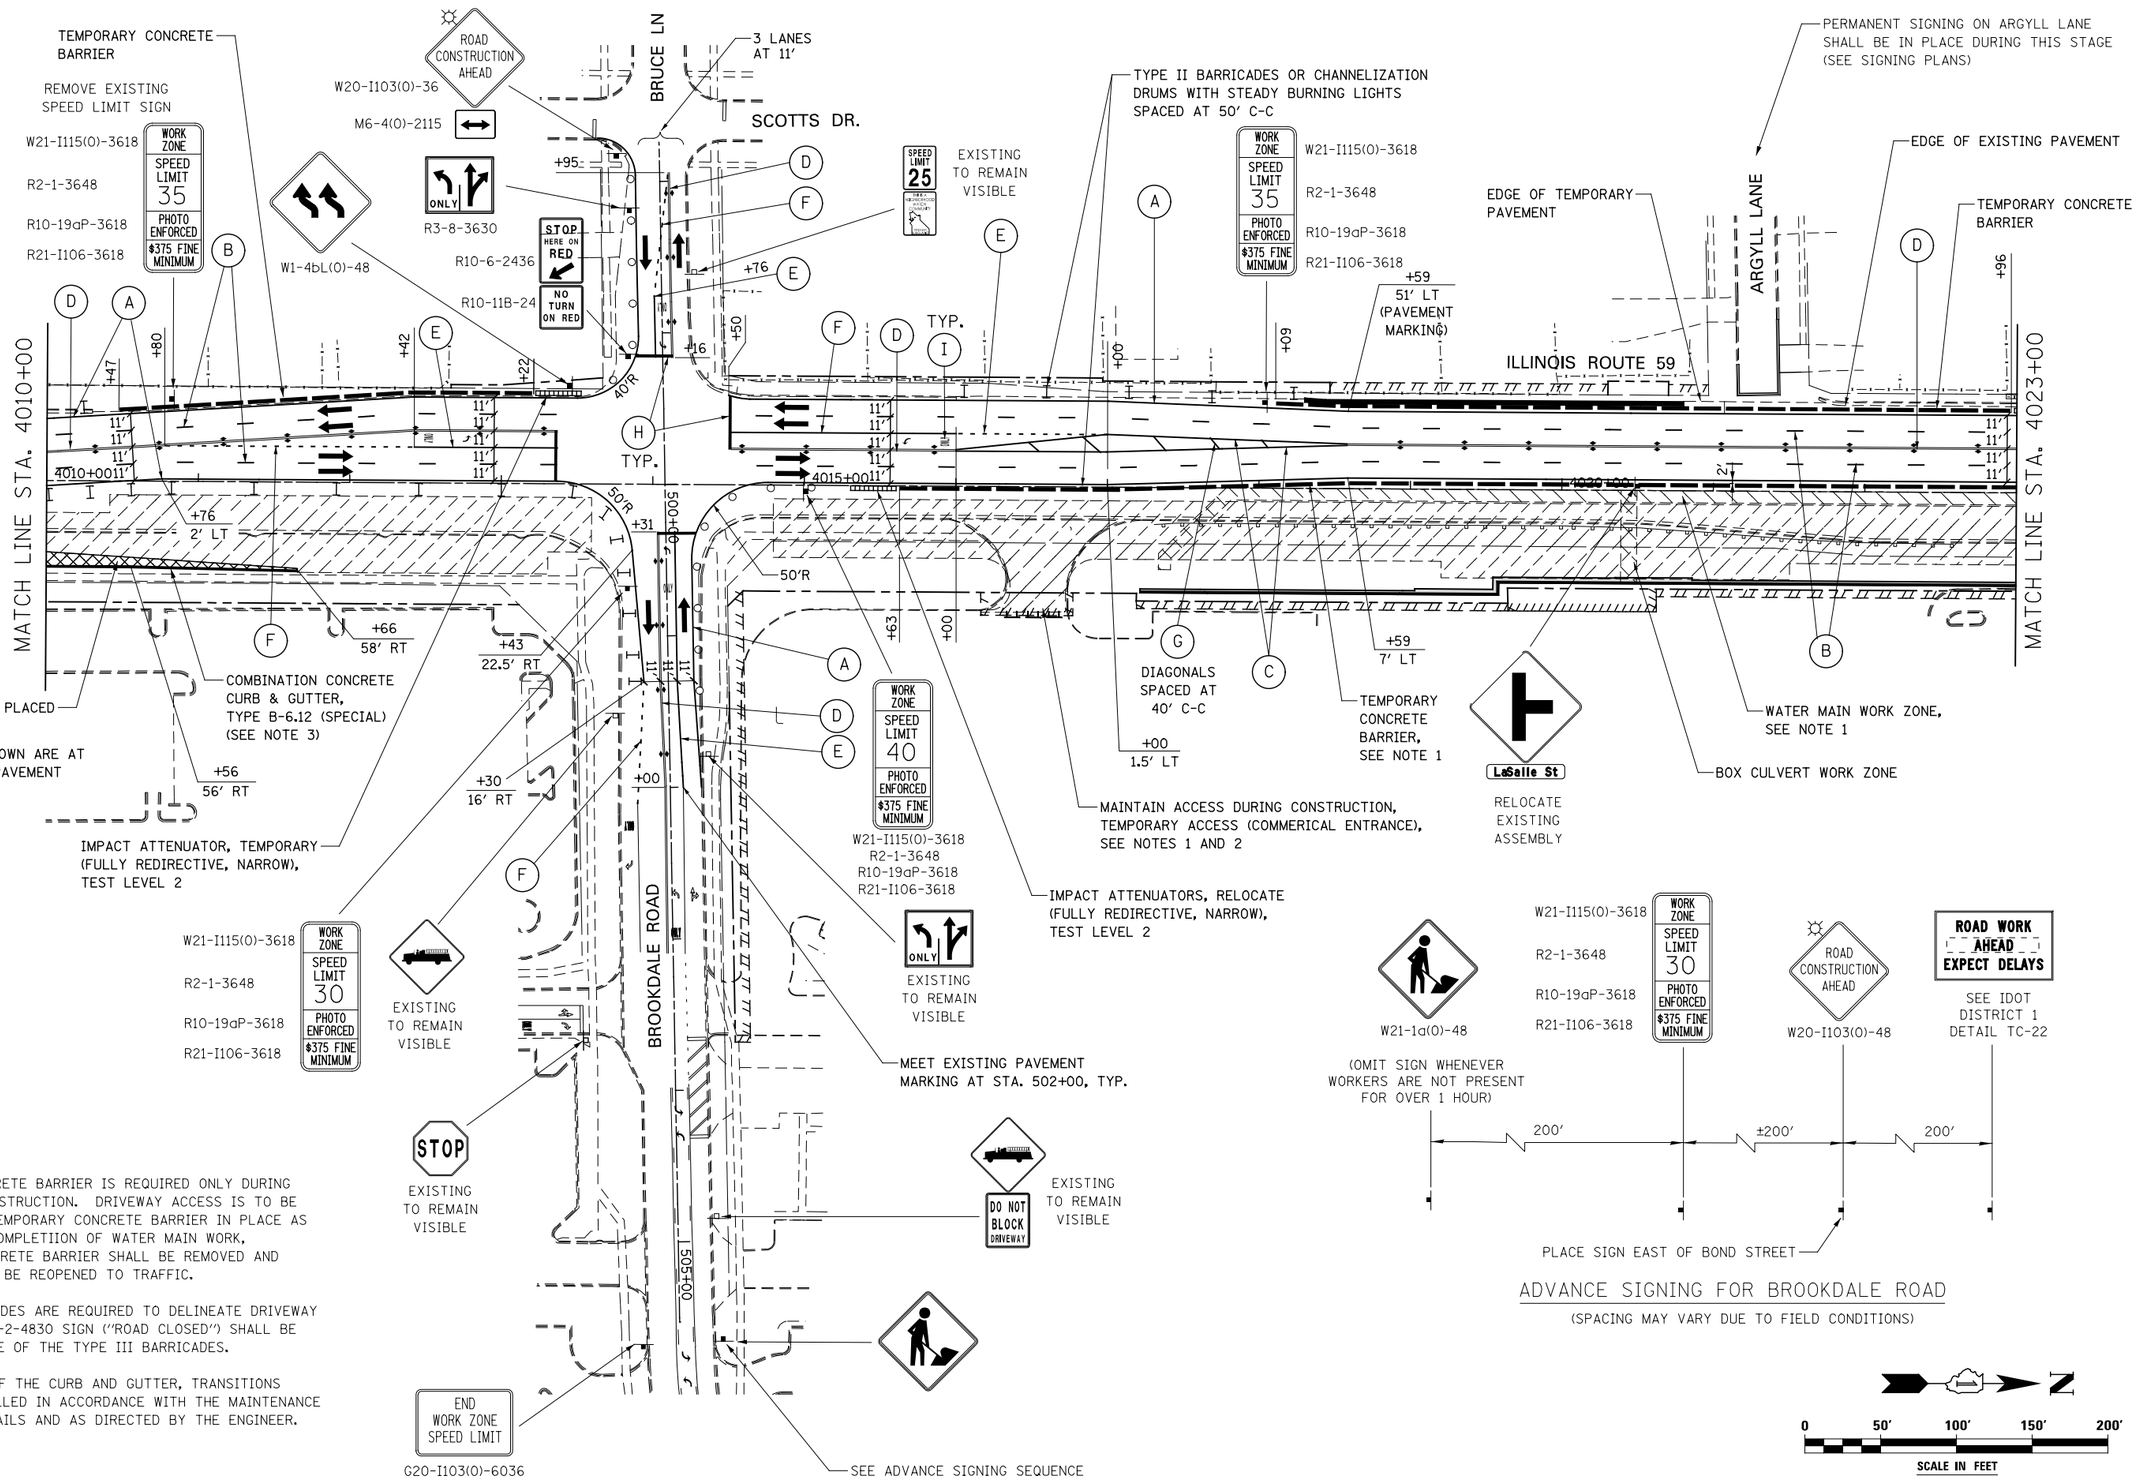

ADVANCE SIGNING FOR BROOKDALE ROAD

(SPACING MAY VARY DUE TO FIELD CONDITIONS)

NOTES

1. TEMPORARY CONCRETE BARRIER IS REQUIRED ONLY DURING WATER MAIN CONSTRUCTION. DRIVEWAY ACCESS IS TO BE CLOSED WHILE TEMPORARY CONCRETE BARRIER IN PLACE AS SHOWN. UPON COMPLETIION OF WATER MAIN WORK, TEMPORARY CONCRETE BARRIER SHALL BE REMOVED AND DRIVEWAY SHALL BE REOPENED TO TRAFFIC.

2. TYPE III BARRICADES ARE REQUIRED TO DELINEATE DRIVEWAY CLOSURE. A R11-2-4830 SIGN ("ROAD CLOSED") SHALL BE PROVIDED ON ONE OF THE TYPE III BARRICADES.

3. AT THE LIMITS OF THE CURB AND GUTTER, TRANSITIONS SHALL BE INSTALLED IN ACCORDANCE WITH THE MAINTENANCE OF TRAFFIC DETAILS AND AS DIRECTED BY THE ENGINEER.

0 50' 100' 150' 200'
SCALE IN FEET

DESIGNED	PJO	REVISED	-
DRAWN	KES	REVISED	-
CHECKED	JCM	REVISED	-
DATE	12/14/2012	REVISED	-

STATE OF ILLINOIS
DEPARTMENT OF TRANSPORTATION

MAINTENANCE OF TRAFFIC – STAGE 1
ILLINOIS ROUTE 59 – BRUCE LN./BROOKDALE RD.

SCALE: AS SHOWN | SHEET NO. 38 OF 117 SHEETS | STA. 4010+00 TO STA. 4023+00

F.A.P. RTE.	SECTION	COUNTY	TOTAL SHEETS	SHEET NO.
338	(112 & 113) WRS-6	DUPAGE	734	107

CONTRACT NO. 60R31

ILLINOIS FED. AID PROJECT