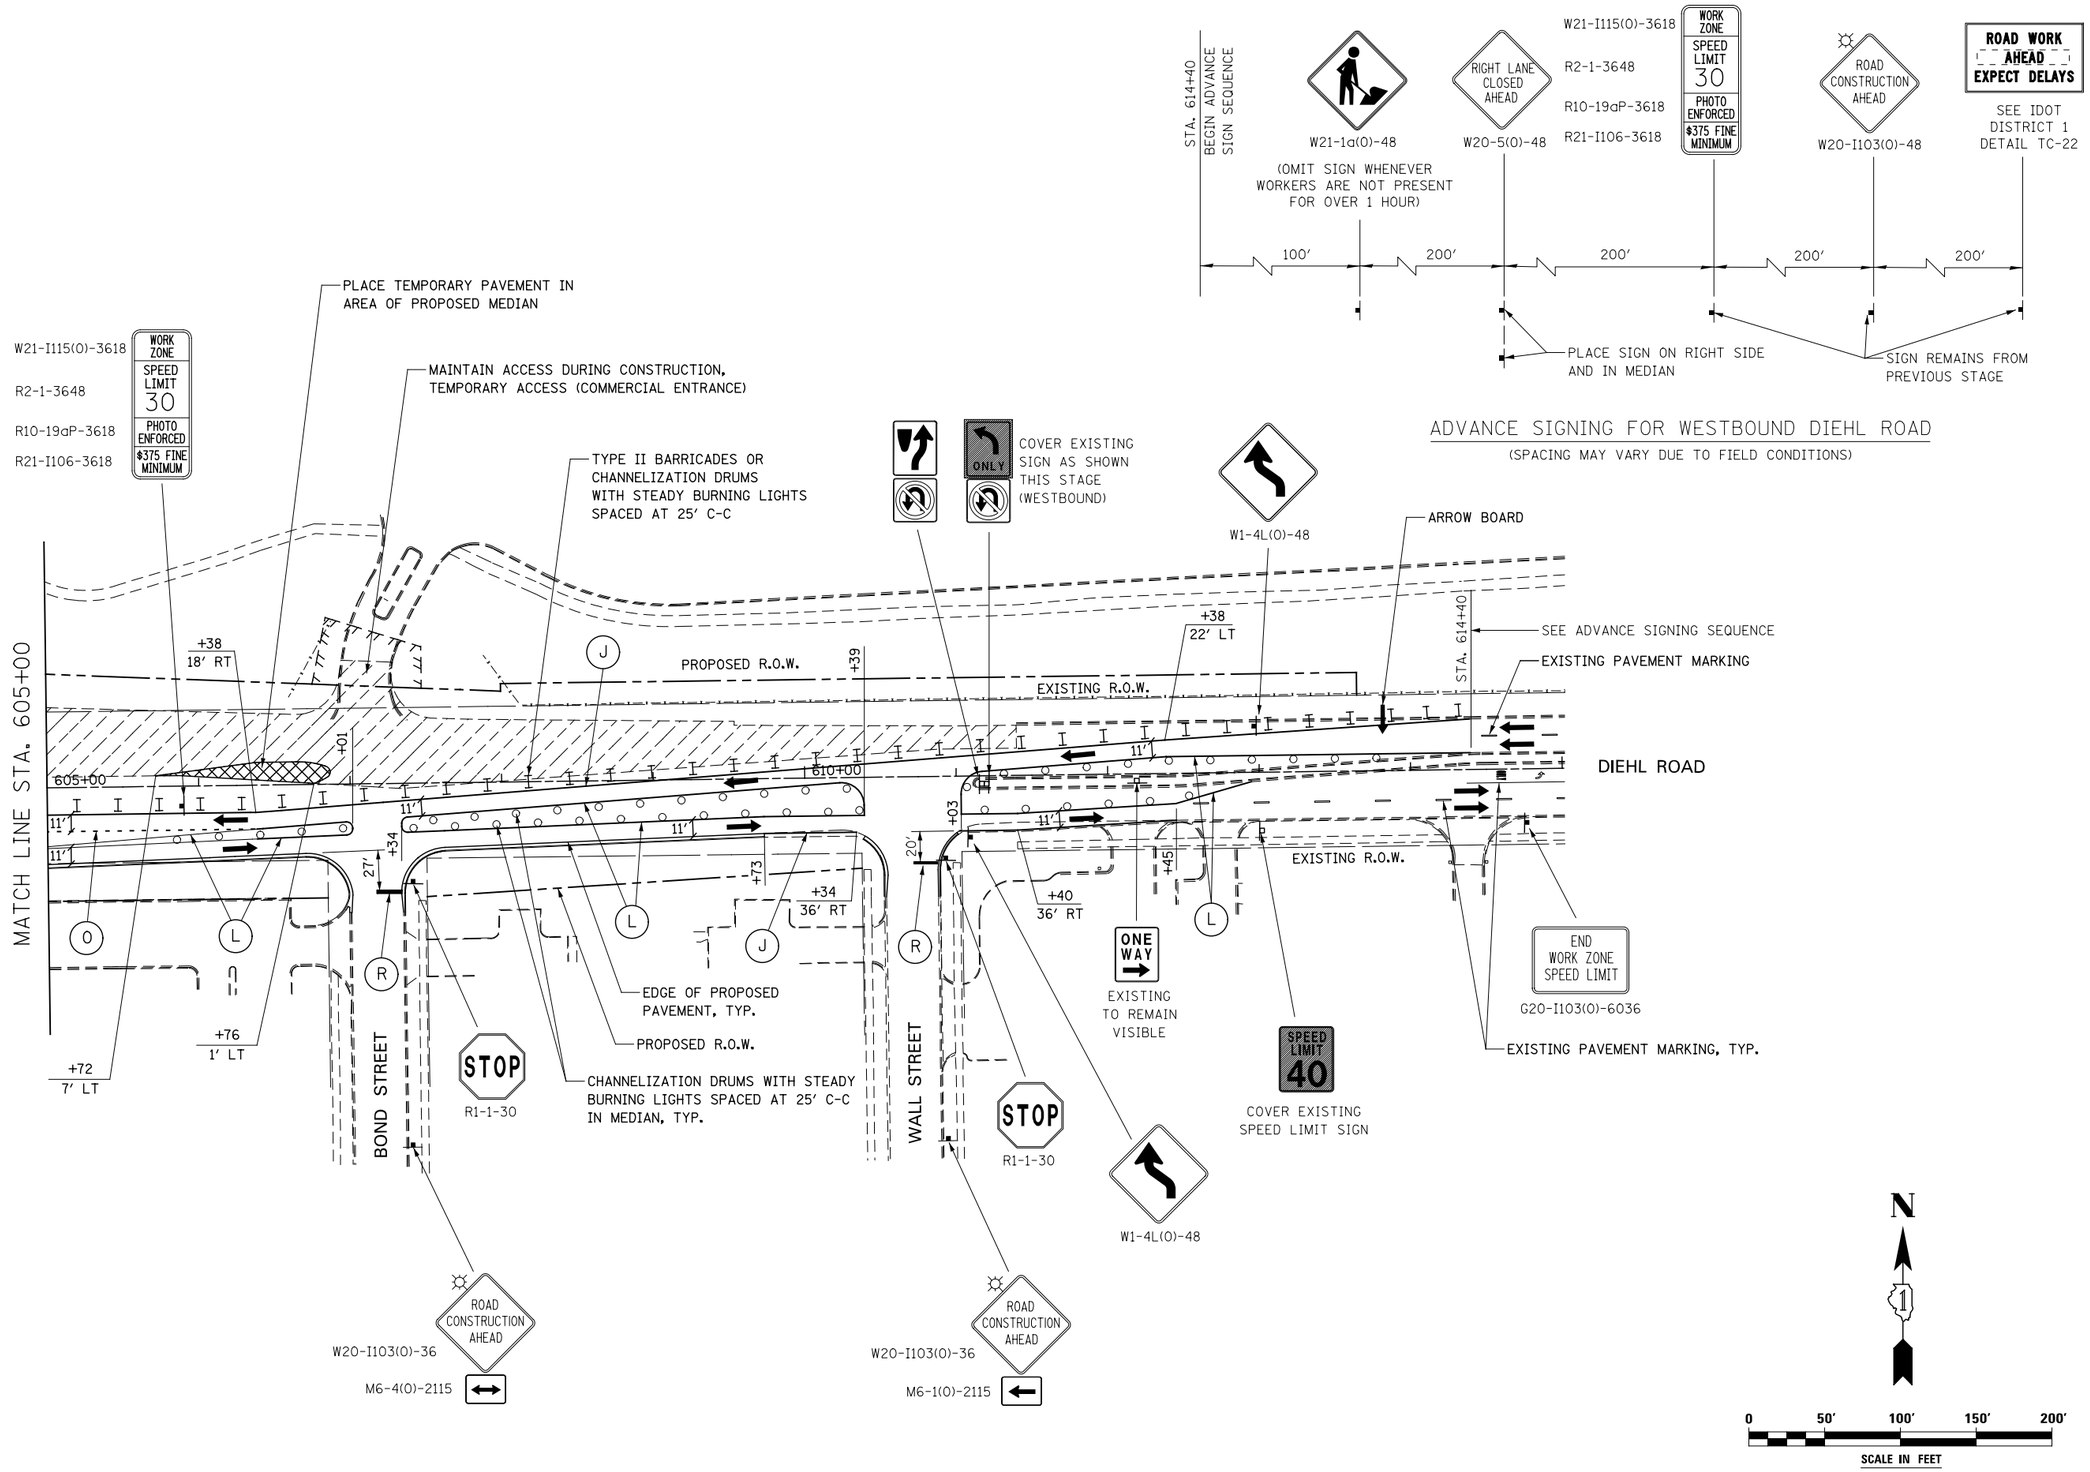

DESIGNED	PJO	REVISED	-
DRAWN	KES	REVISED	-
CHECKED	JCM	REVISED	-
DATE	12/14/2012	REVISED	-

STATE OF ILLINOIS
DEPARTMENT OF TRANSPORTATION

MAINTENANCE OF TRAFFIC – STAGE 1B
DIEHL ROAD

SCALE: AS SHOWN | SHEET NO. 52 OF 117 SHEETS | STA. 605+00 TO STA. 615+00

F.A.P. RTE.	SECTION	COUNTY	TOTAL SHEETS	SHEET NO.
338	(112 & 113) WRS-6	DUPAGE	734	121

CONTRACT NO. 60R31

ILLINOIS FED. AID PROJECT