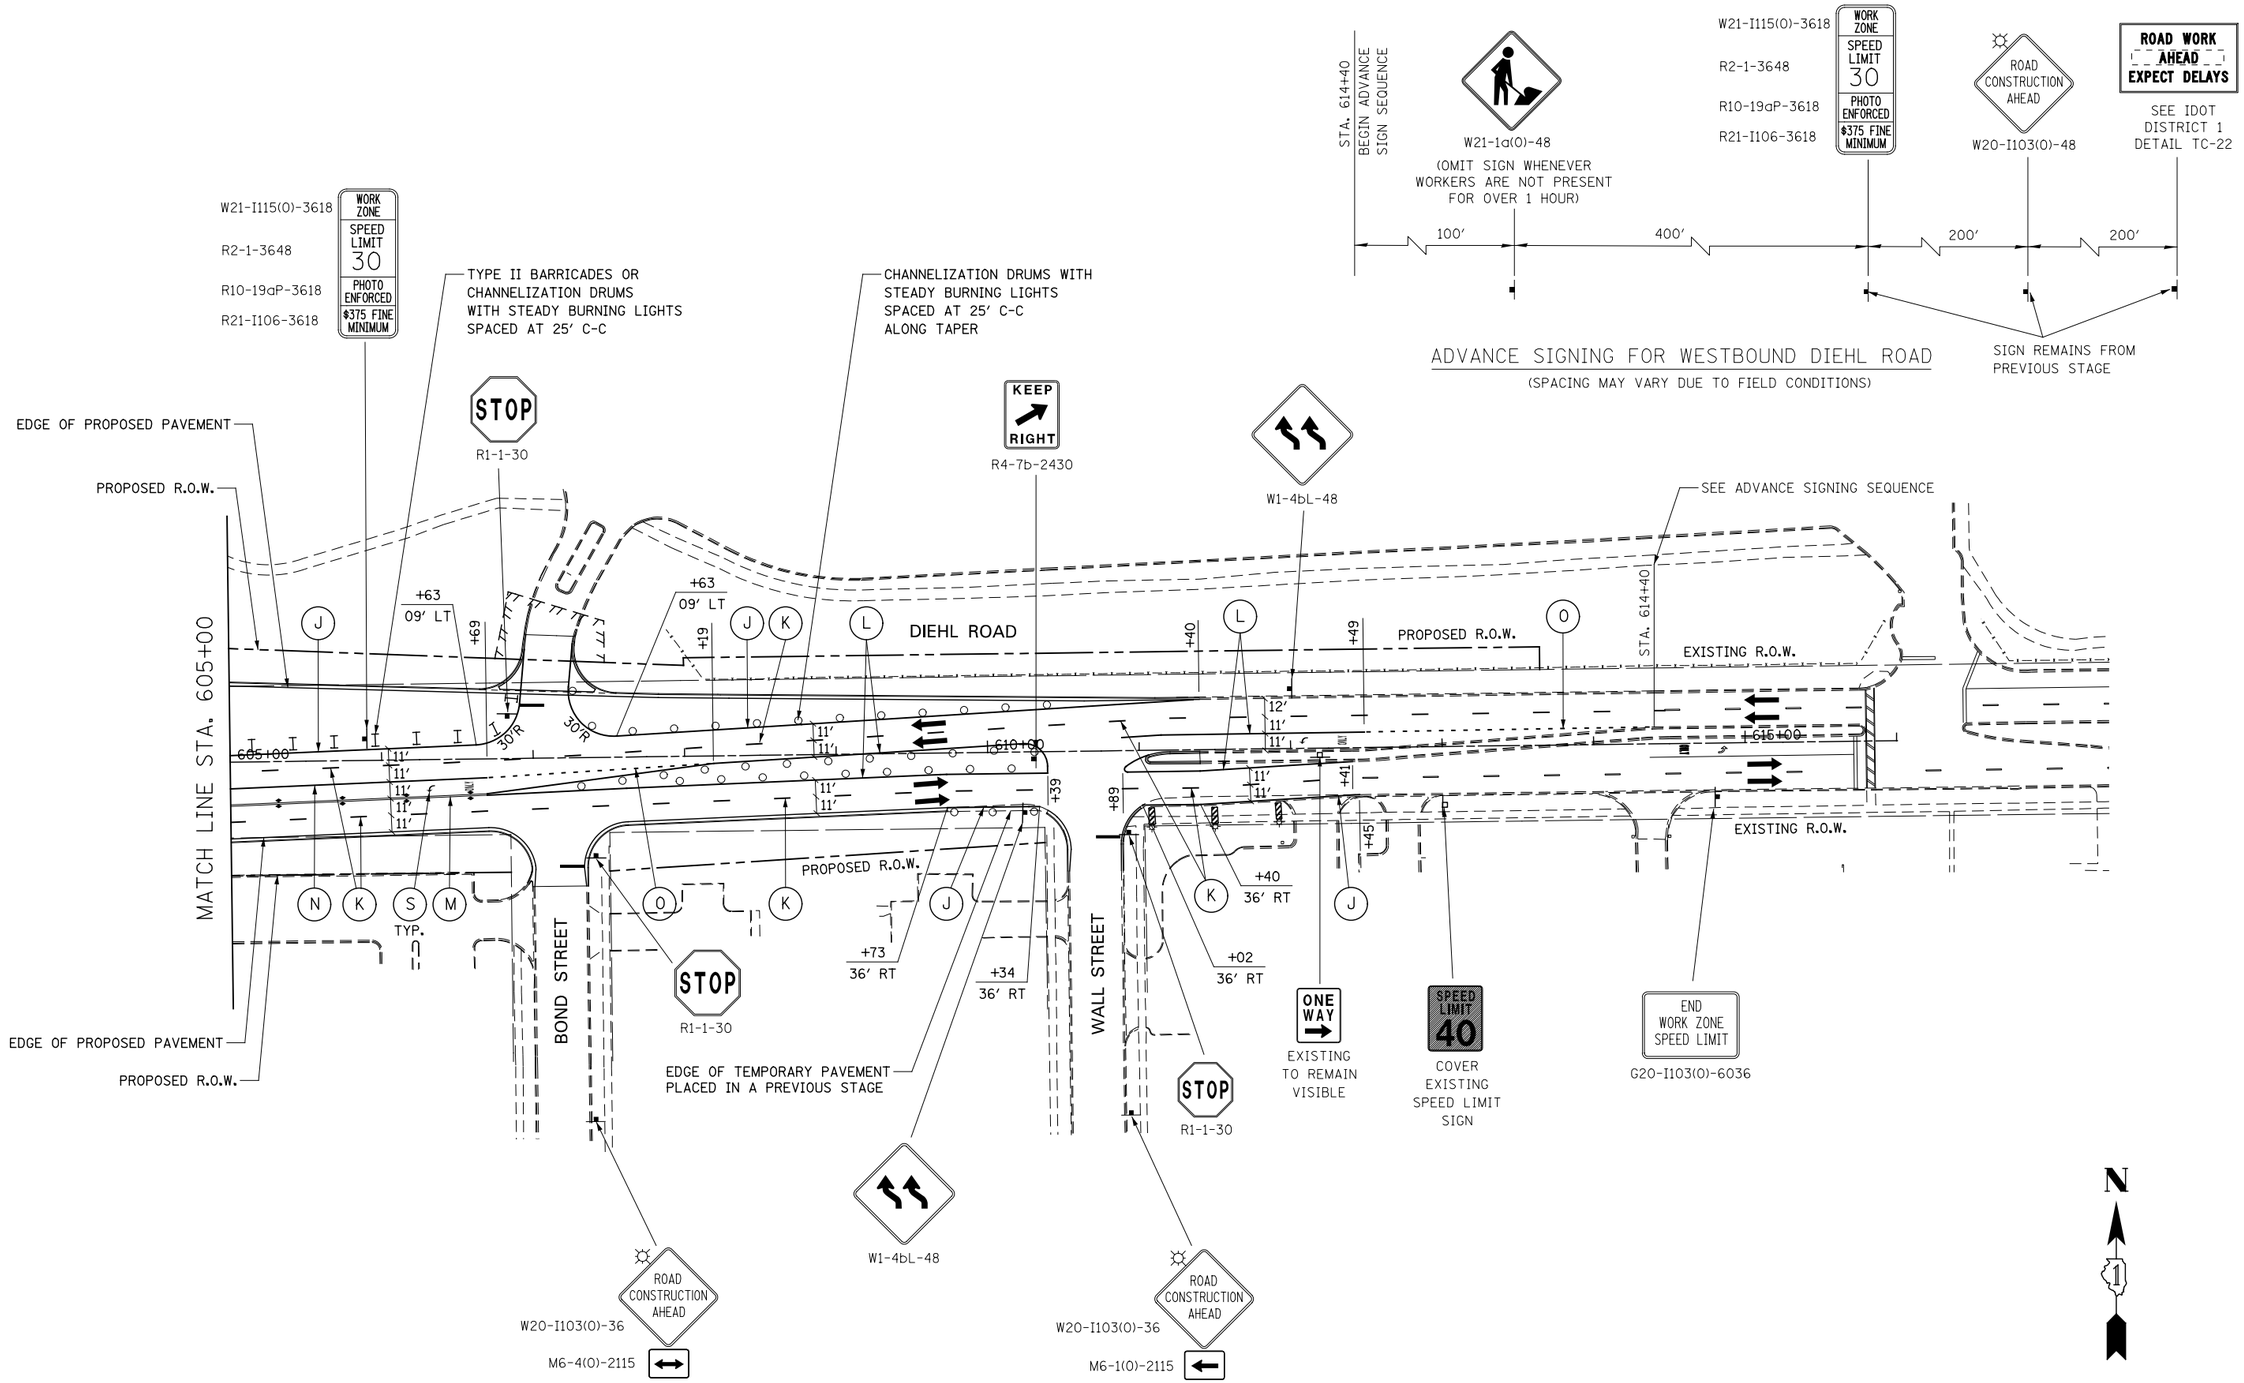

	DESIGNED PJO	REVISED -	**STATE OF ILLINOIS DEPARTMENT OF TRANSPORTATION**	**MAINTENANCE OF TRAFFIC – STAGE 2 DIEHL ROAD**	F.A.P. RTE.	SECTION	COUNTY	TOTAL SHEETS	SHEET NO.
	DRAWN KES	REVISED -			338	(112 & 113) WRS-6	DUPAGE	734	134
	CHECKED JCM	REVISED -					CONTRACT NO. 60R31		
	DATE 12/14/2012	REVISED -		SCALE: AS SHOWN | SHEET NO. 65 OF 117 SHEETS | STA. 605+00 TO STA. 615+00		ILLINOIS	FED. AID PROJECT		