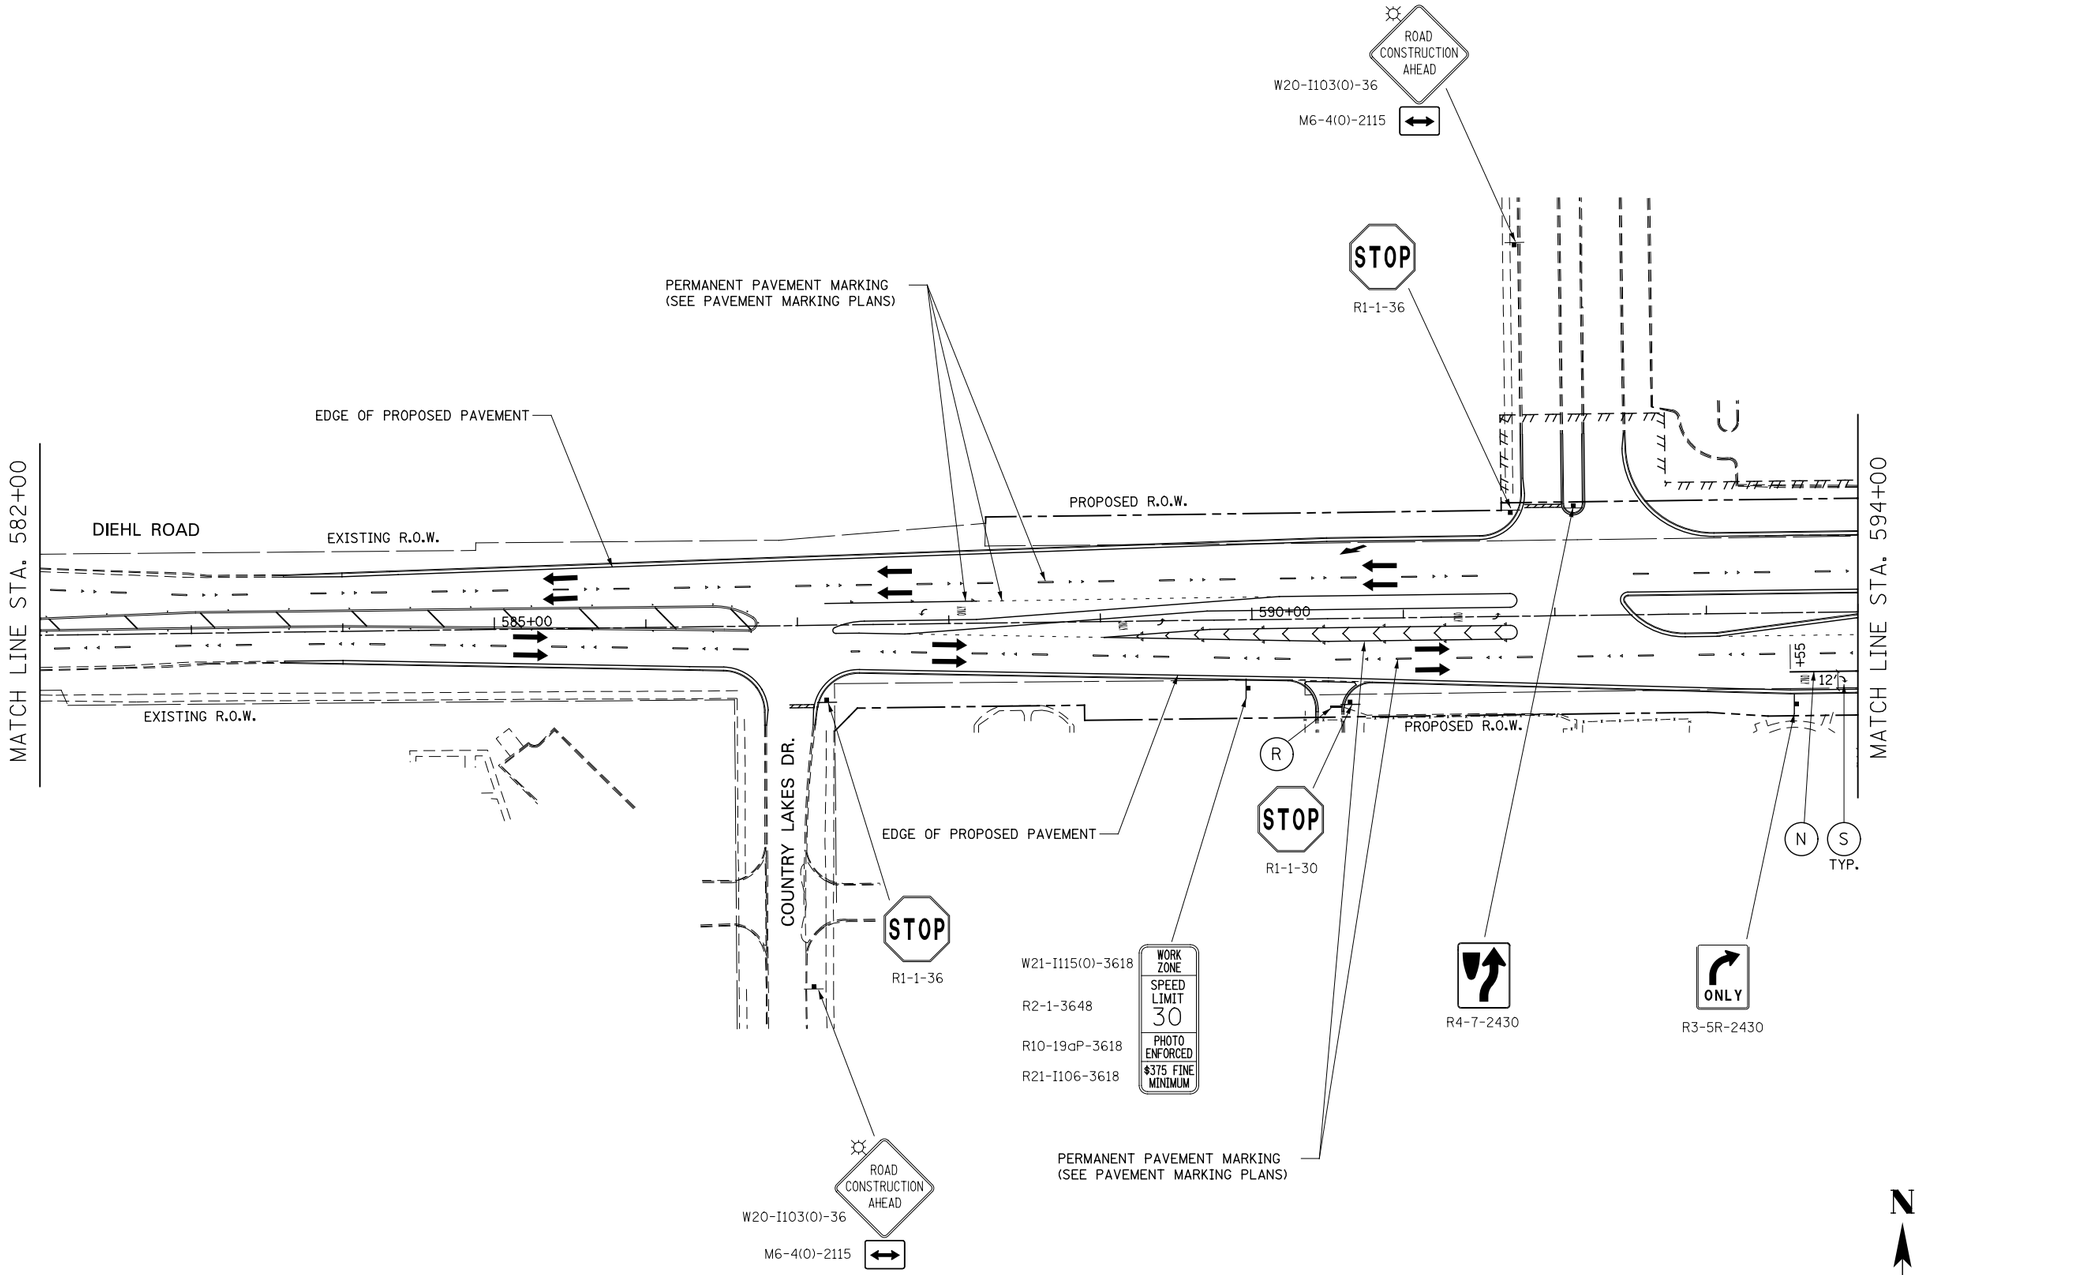

	DESIGNED	PJO	REVISED -
	DRAWN	KES	REVISED -
	CHECKED	JCM	REVISED -
	DATE	12/14/2012	REVISED -

STATE OF ILLINOIS
DEPARTMENT OF TRANSPORTATION

MAINTENANCE OF TRAFFIC – STAGE 4A
DIEHL ROAD

SCALE: AS SHOWN | SHEET NO. 115 OF 117 SHEETS | STA. 582+00 | TO STA. 594+00

F.A.P. RTE.	SECTION	COUNTY	TOTAL SHEETS	SHEET NO.
338	(112 & 113) WRS-6	DUPAGE	734	184
		CONTRACT NO. 60R31		
	ILLINOIS FED. AID PROJECT			