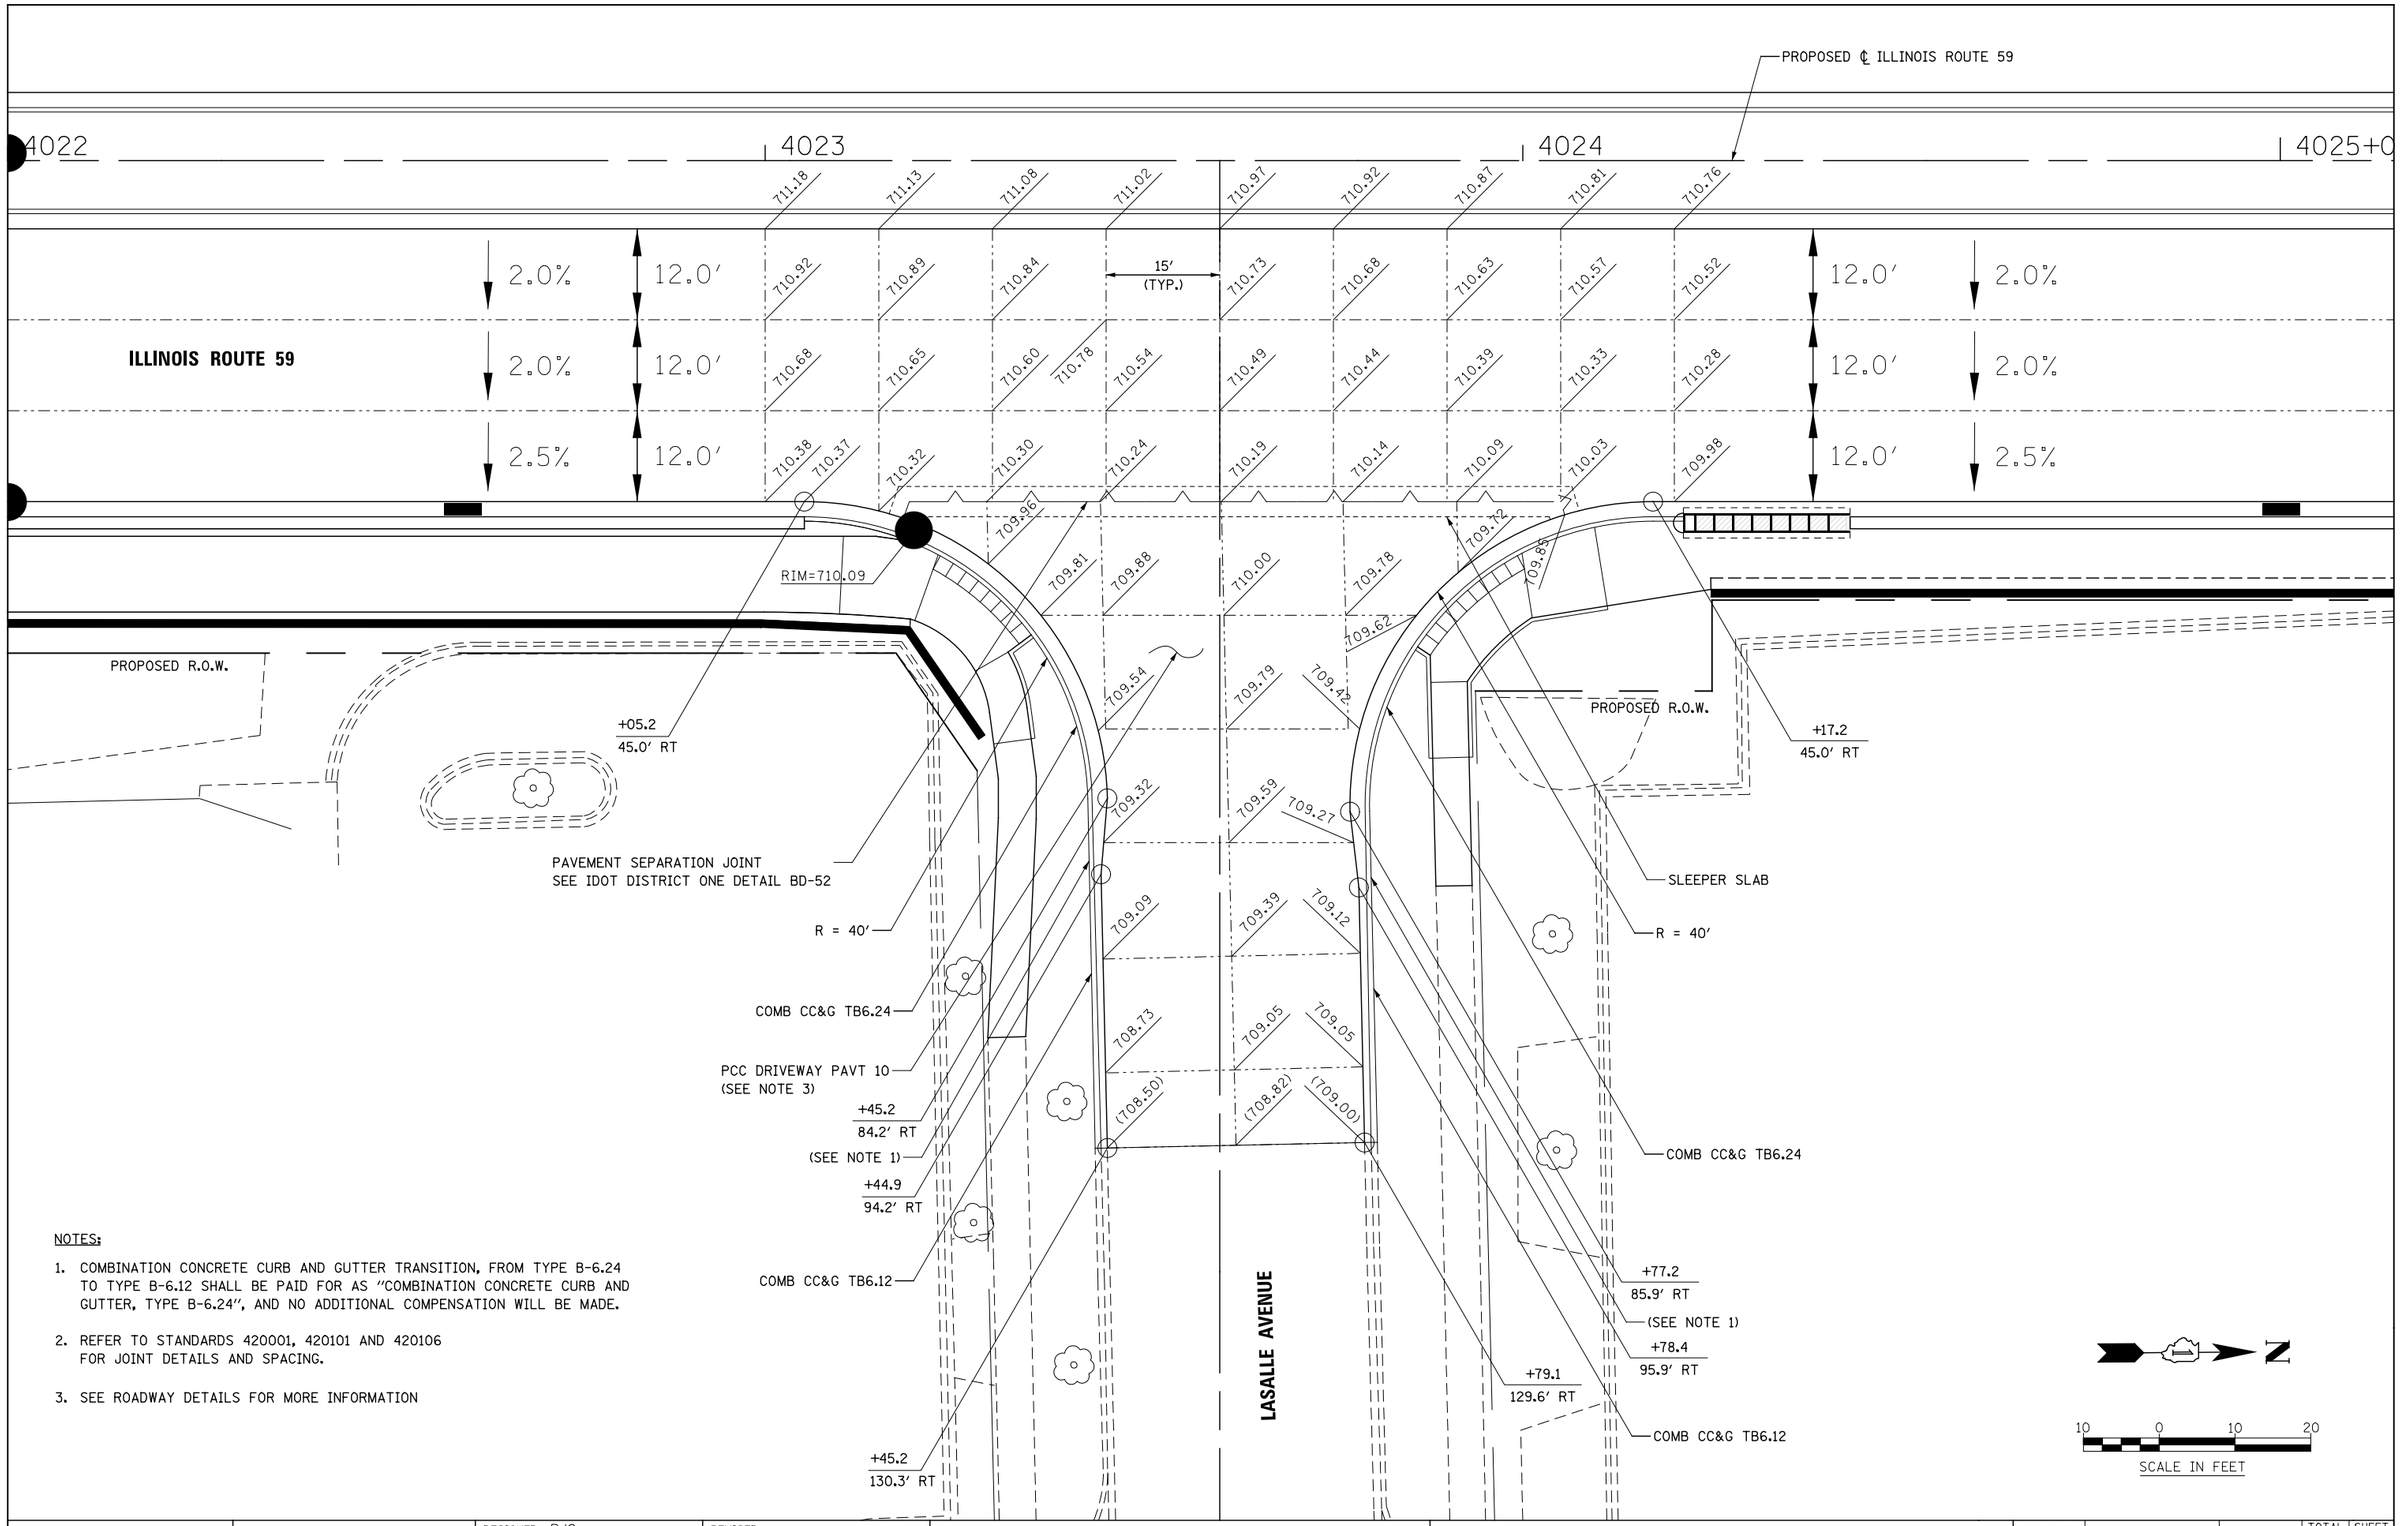

NOTES:

1. COMBINATION CONCRETE CURB AND GUTTER TRANSITION, FROM TYPE B-6.24 TO TYPE B-6.12 SHALL BE PAID FOR AS "COMBINATION CONCRETE CURB AND GUTTER, TYPE B-6.24", AND NO ADDITIONAL COMPENSATION WILL BE MADE.

2. REFER TO STANDARDS 420001, 420101 AND 420106 FOR JOINT DETAILS AND SPACING.

3. SEE ROADWAY DETAILS FOR MORE INFORMATION

DESIGNED PJO	REVISED -	
DRAWN KES	REVISED -	
CHECKED JCM	REVISED -	
DATE 12/14/2012	REVISED -	

STATE OF ILLINOIS
DEPARTMENT OF TRANSPORTATION

INTERSECTION DETAIL
ILLINOIS ROUTE 59 AND LASALLE AVENUE

SCALE: AS SHOWN | SHEET NO. 7 OF 13 SHEETS | STA. | TO STA.

F.A.P. RTE.	SECTION	COUNTY	TOTAL SHEETS	SHEET NO.
338	(112 & 113) WRS-6	DUPAGE	734	245
		CONTRACT NO. 60R31		
	ILLINOIS FED. AID PROJECT			