Bench Mark: Spike in west face of utility pole. east side IL Route 59, across from Courtyards Village entrance
Sta. 3993+41, 49' Rt., Elev. 710.81

Existing Structure: None

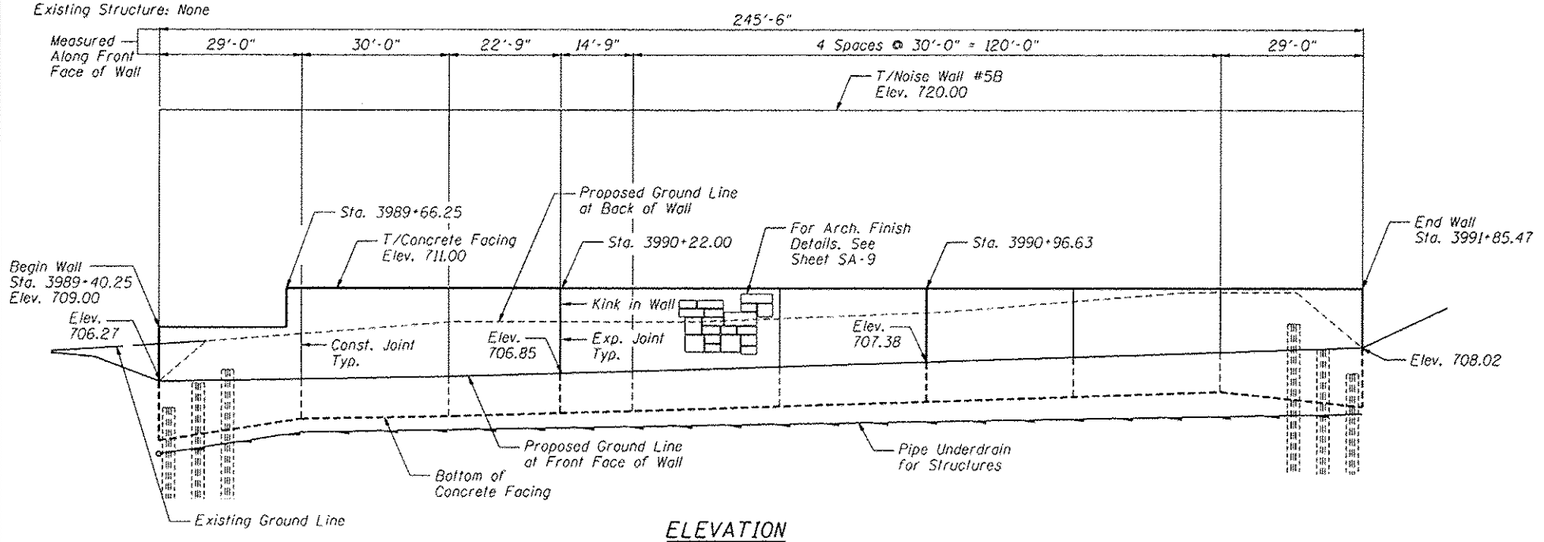


ELEVATION

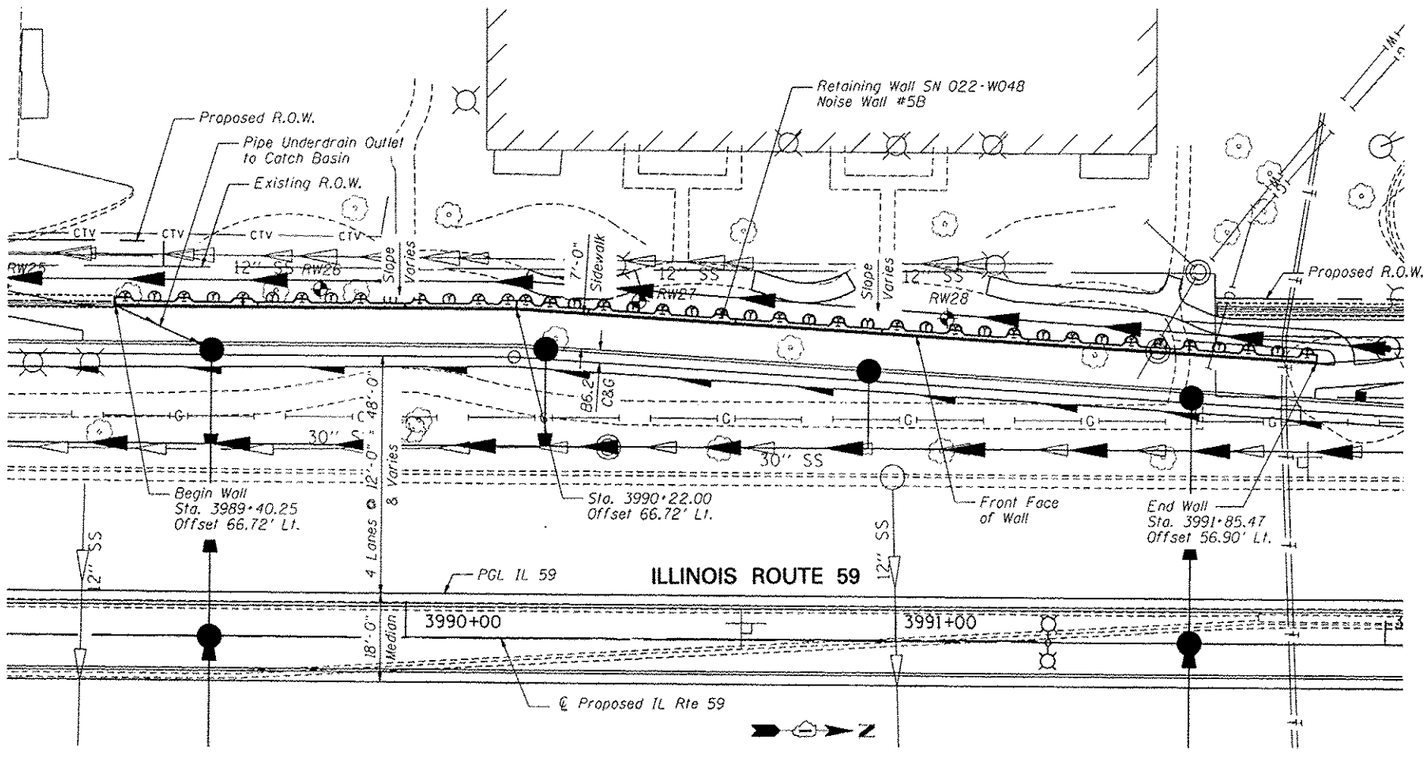


PLAN

Note:
Offsets are measured from the ℄ Proposed IL Rte. 59 to the front face of the wall.

## INDEX OF SHEETS


SA-1. General Plan & Elevation
SA-2. General Notes & Bill of Material
SA-3. Soldier Pile Layout
SA-4. Typical Section
SA-5. Details
SA-6. Concrete Facing 1
SA-7. Concrete Facing & Details
SA-8. Pilaster Details
SA-9. Architectural Finish Details
SA-10. Boring Logs


STATE OF ILLINOIS
DEBORAH A. ZROKA
081-005152
LICENSED STRUCTURAL ENGINEER

Signature 12.14.12
Date

November 30, 2014
Expires

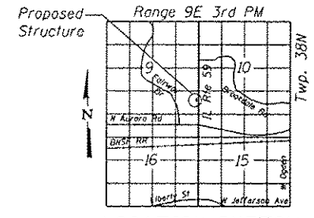


LOCATION SKETCH

# GENERAL PLAN & ELEVATION
# IL RTE 59 FAP RTE 338
# SECTION (112 & 113) WRS-6
# DUPAGE COUNTY
# STA. 3989+40.25 TO STA. 3991+85.47
# SN 022-W048

| | | | |
|---|---|---|---|
| ZROKA engineering — Zroka Engineering, P.C., 4216 North Hermitage, Chicago, IL 60613 | | | |
| SCALE - NONE | DESIGNED - LAS | CHECKED - DAZ | REVISED - |
| DATE - 12/14/2012 | DRAWN - SAW | CHECKED - LAS | REVISED - |

**STATE OF ILLINOIS**
**DEPARTMENT OF TRANSPORTATION**

**GENERAL PLAN & ELEVATION**
**STA. 3989+40.25 TO STA. 3991+85.47 SN 022-W048**
SHEET NO. SA-1 OF SA-10 SHEETS

| F.A.P. RTE. | SECTION | COUNTY | TOTAL SHEETS | SHEET NO. |
|---|---|---|---|---|
| 338 | (112 & 113) WRS-6 | DUPAGE | 734 | 489 |
| | | CONTRACT NO. 60R31 | | |
| | ILLINOIS FED. AID PROJECT | | | |

FILE NAME = sFILEs