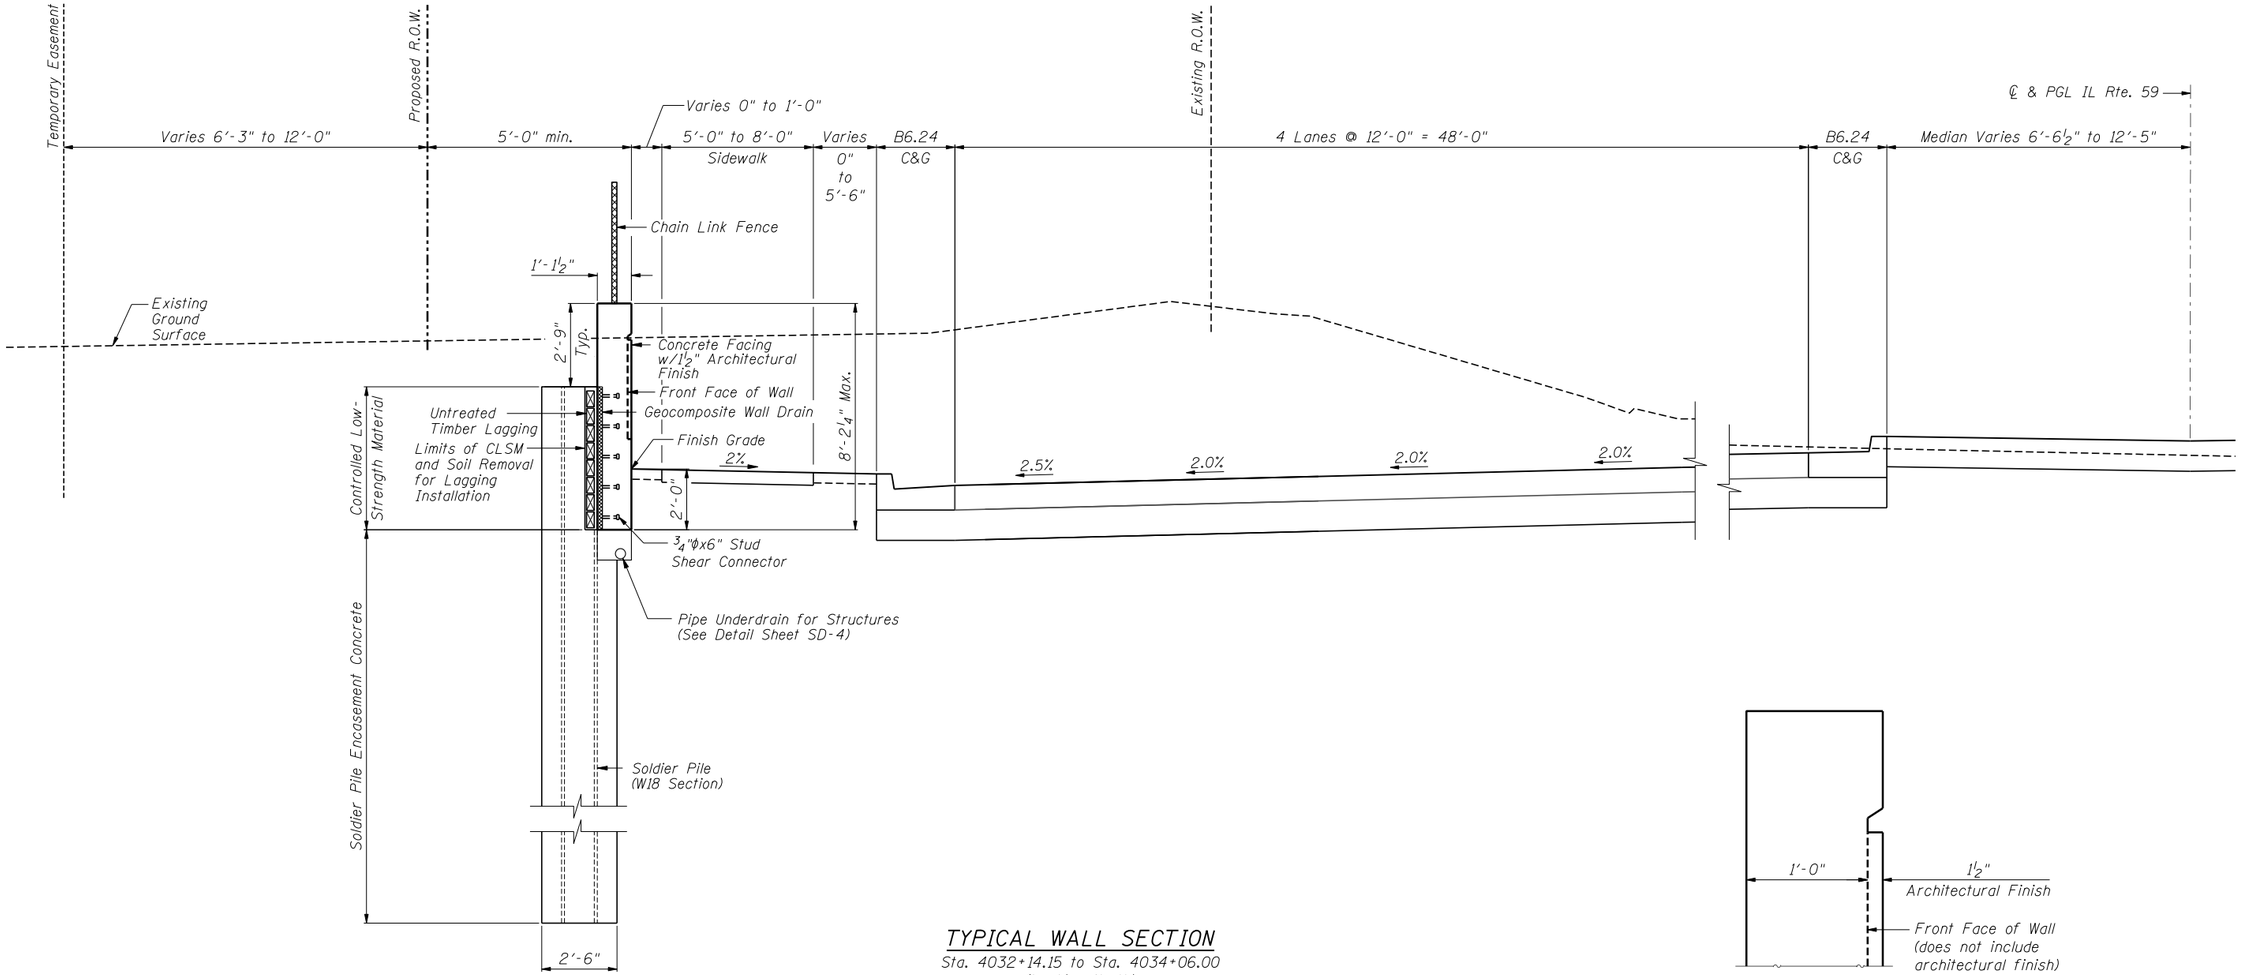

TYPICAL WALL SECTION

Sta. 4032+14.15 to Sta. 4034+06.00
(Looking North)

DETAIL 1

FILE NAME = ...\60R31-W053-003-TypSec.dgn

ZROKA engineering — Zroka Engineering, P.C. 4216 North Hermitage Chicago, IL 60613		DESIGNED - LAS	REVISED -	**STATE OF ILLINOIS DEPARTMENT OF TRANSPORTATION**	**TYPICAL SECTION STA. 4032+14.15 TO STA. 4034+06.00 SN 022-W053**
		CHECKED - DAZ	REVISED -		
	SCALE - NONE	DRAWN - SAW	REVISED -		SHEET NO. SD-3 OF SD-10 SHEETS
	DATE - 12/14/2012	CHECKED - LAS	REVISED -		

F.A.P. RTE.	SECTION	COUNTY	TOTAL SHEETS	SHEET NO.
338	(112 & 113) WRS-6	DUPAGE	734	523
		CONTRACT NO. 60R31		
	ILLINOIS	FED. AID PROJECT		