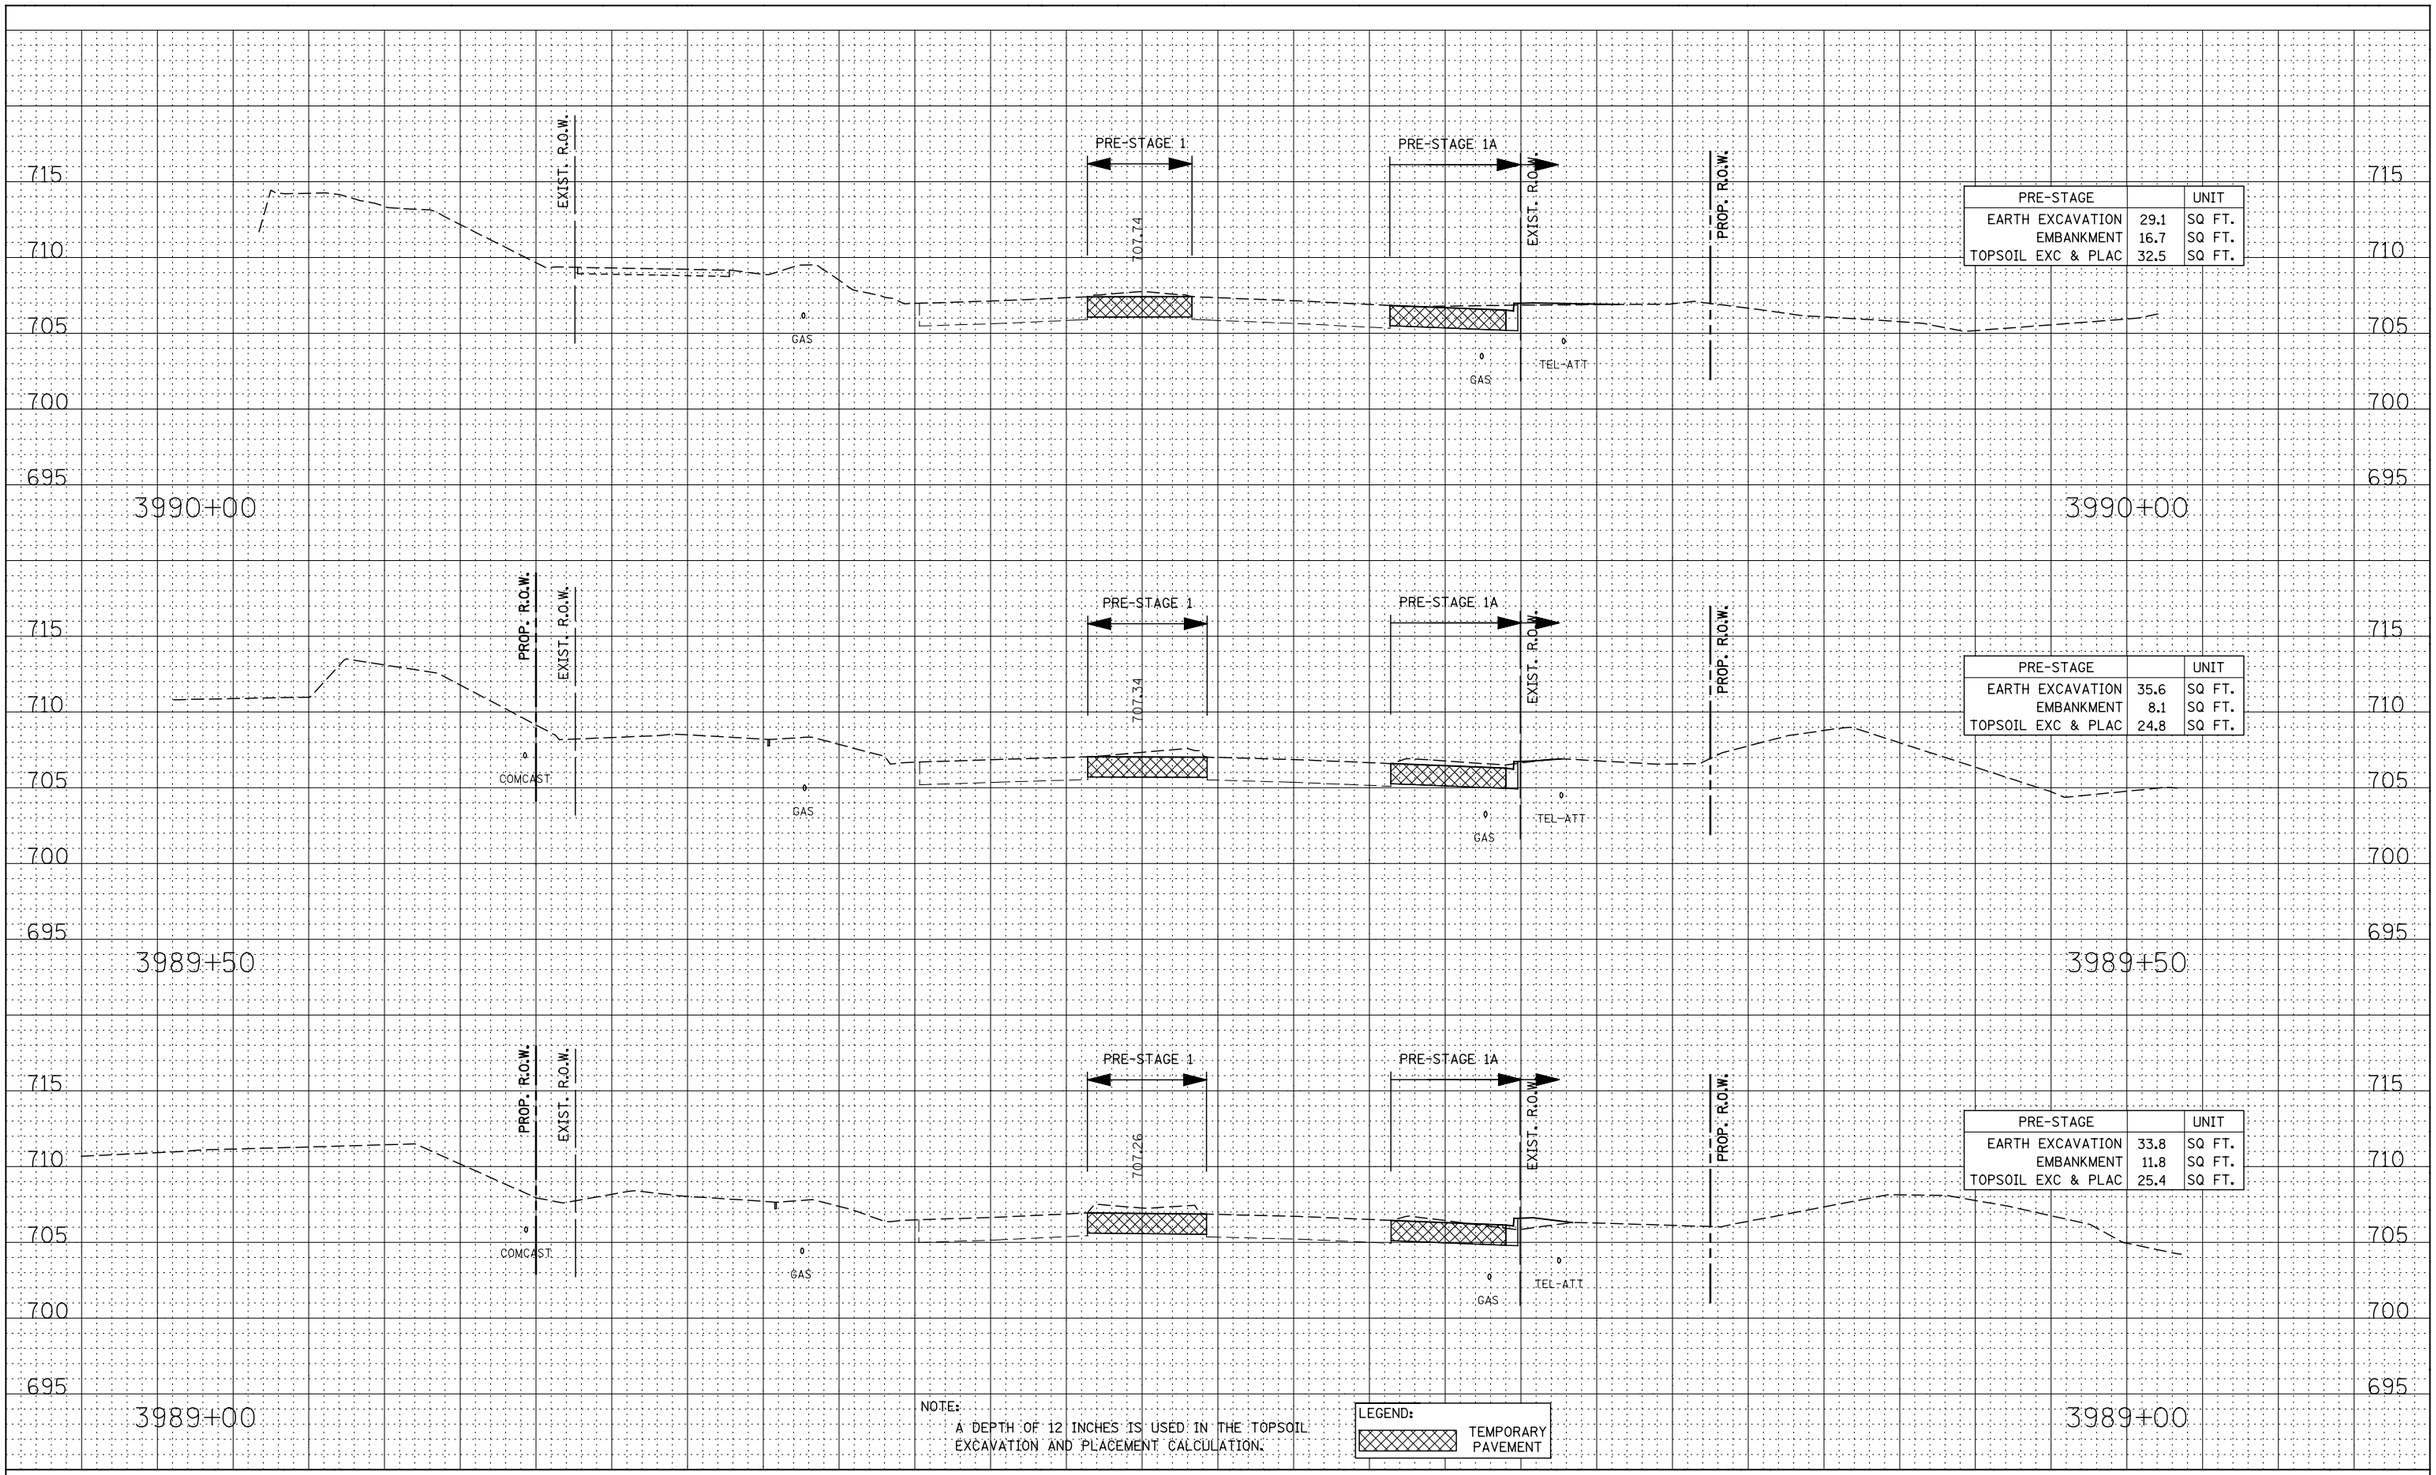

FINAL SURVEY
NOTE BOOK
NO.
SURVEYED
PLOTTED
TEMPLATE
AREAS
AREAS CHECKED
BY
DATE

ORIGINAL SURVEY
NOTE BOOK
NO.
SURVEYED
PLOTTED
TEMPLATE
AREAS
AREAS CHECKED
BY
DATE

DESIGNED - RTA	REVISED -	
DRAWN - KES	REVISED -	
CHECKED - PJO	REVISED -	
DATE - 12/14/2012	REVISED -	

STATE OF ILLINOIS
DEPARTMENT OF TRANSPORTATION

ILLINOIS ROUTE 59
PRE-STAGE CROSS-SECTIONS

SCALE: | SHEET NO. 6 OF 53 SHEETS | STA. 3989+00 | TO STA. 3990+00

F.A.P. RTE.	SECTION	COUNTY	TOTAL SHEETS	SHEET NO.
338	(112 & 113) WRS-6	DUPAGE	734	594
		CONTRACT NO. 60R31		
FED. ROAD DIST. NO.	ILLINOIS	FED. AID PROJECT		