3998+44.4

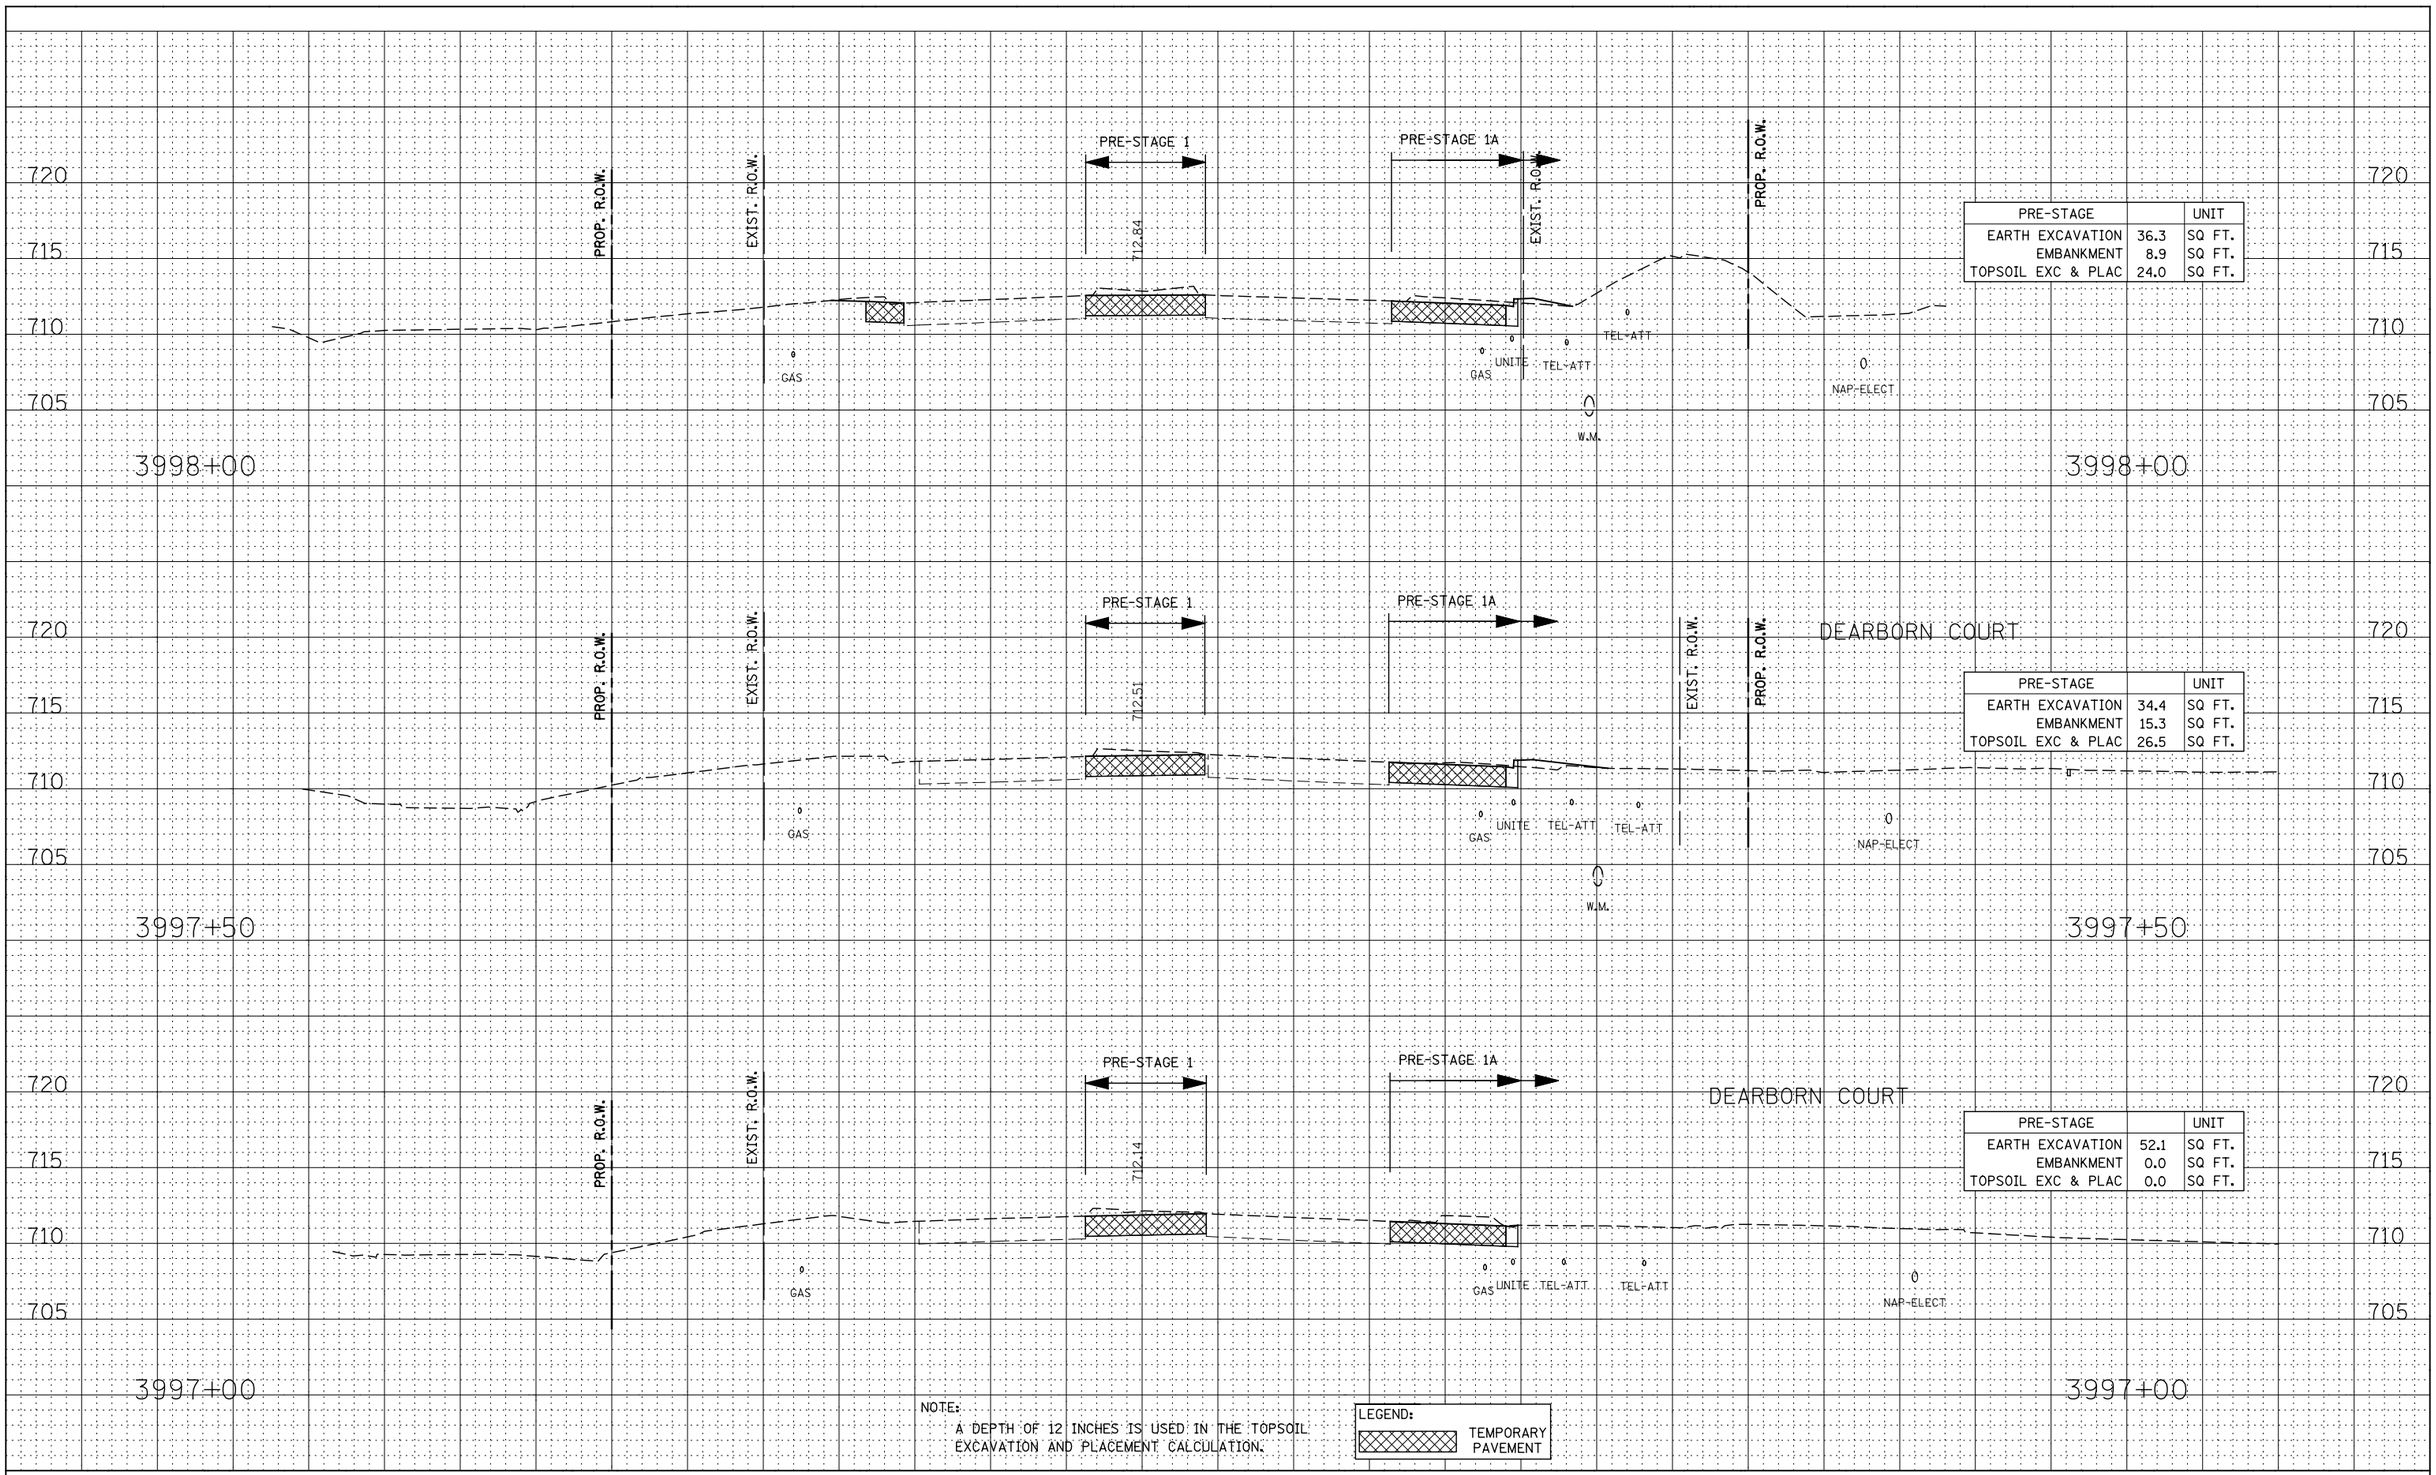

PRE-STAGE		UNIT
EARTH EXCAVATION	36.3	SQ FT.
EMBANKMENT	8.9	SQ FT.
TOPSOIL EXC & PLAC	24.0	SQ FT.

PRE-STAGE		UNIT
EARTH EXCAVATION	34.4	SQ FT.
EMBANKMENT	15.3	SQ FT.
TOPSOIL EXC & PLAC	26.5	SQ FT.

PRE-STAGE		UNIT
EARTH EXCAVATION	52.1	SQ FT.
EMBANKMENT	0.0	SQ FT.
TOPSOIL EXC & PLAC	0.0	SQ FT.

NOTE:
A DEPTH OF 12 INCHES IS USED IN THE TOPSOIL EXCAVATION AND PLACEMENT CALCULATION.

LEGEND:
TEMPORARY PAVEMENT

FINAL SURVEY — NOTE BOOK — NO. — BY — DATE
SURVEYED — PLOTTED — TEMPLATE — AREAS — AREAS CHECKED

ORIGINAL SURVEY — NOTE BOOK — NO. — BY — DATE
SURVEYED — PLOTTED — TEMPLATE — AREAS — AREAS CHECKED

DESIGNED	- RTA	REVISED -
DRAWN	- KES	REVISED -
CHECKED	- PJO	REVISED -
DATE	- 12/14/2012	REVISED -

STATE OF ILLINOIS
DEPARTMENT OF TRANSPORTATION

ILLINOIS ROUTE 59
PRE-STAGE CROSS-SECTIONS

SCALE: | SHEET NO. 13 OF 53 SHEETS | STA. 3997+00 | TO STA. 3998+00

F.A.P. RTE.	SECTION	COUNTY	TOTAL SHEETS	SHEET NO.
338	(112 & 113) WRS-6	DUPAGE	734	601
		CONTRACT NO. 60R31		
FED. ROAD DIST. NO.	ILLINOIS	FED. AID PROJECT		