FINAL SURVEY	NOTE BOOK	NO.
	SURVEYED	BY
	PLOTTED	
	TEMPLATE	
	AREAS	DATE
	AREAS CHECKED	

ORIGINAL SURVEY	NOTE BOOK	NO.
	SURVEYED	BY
	PLOTTED	
	TEMPLATE	
	AREAS	DATE
	AREAS CHECKED	

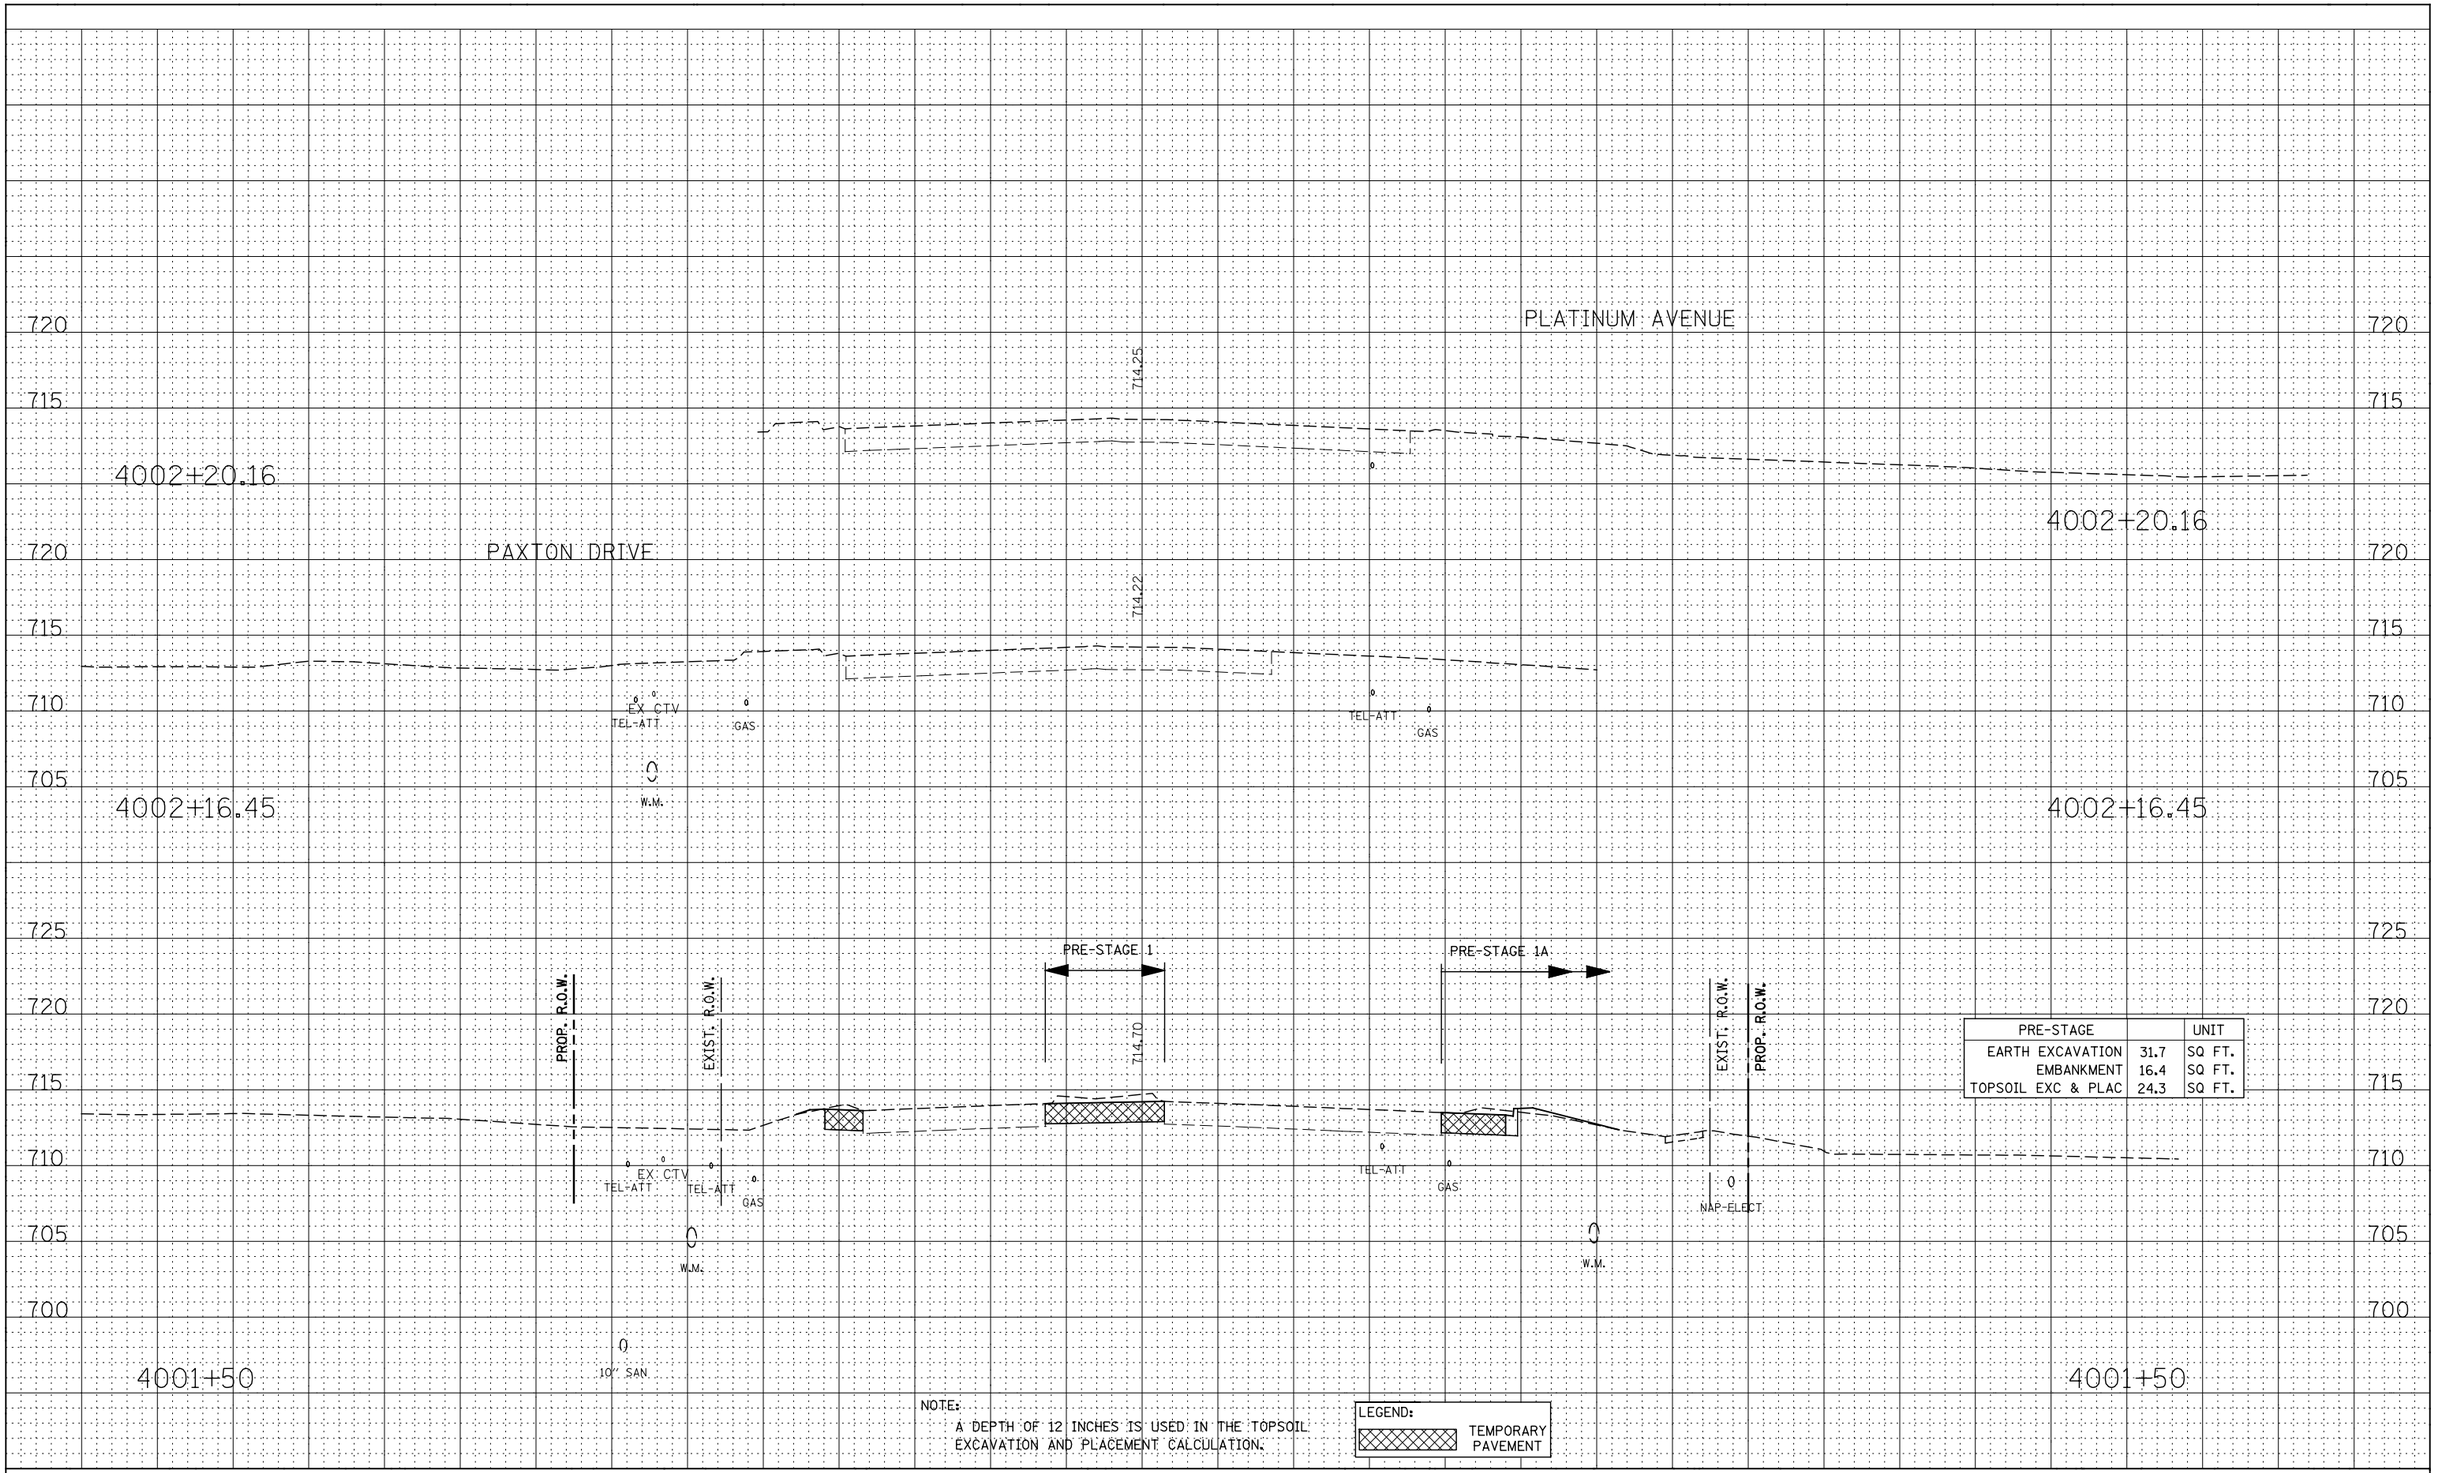

PRE-STAGE		UNIT
EARTH EXCAVATION	31.7	SQ FT.
EMBANKMENT	16.4	SQ FT.
TOPSOIL EXC & PLAC	24.3	SQ FT.

NOTE:
A DEPTH OF 12 INCHES IS USED IN THE TOPSOIL EXCAVATION AND PLACEMENT CALCULATION.

LEGEND:
TEMPORARY PAVEMENT

DESIGNED	- RTA	REVISED -
DRAWN	- KES	REVISED -
CHECKED	- PJO	REVISED -
DATE	- 12/14/2012	REVISED -

STATE OF ILLINOIS
DEPARTMENT OF TRANSPORTATION

ILLINOIS ROUTE 59
PRE-STAGE CROSS-SECTIONS

SCALE: | SHEET NO. 17 OF 53 SHEETS | STA. 4001+50 | TO STA. 4002+20.16

F.A.P. RTE.	SECTION	COUNTY	TOTAL SHEETS	SHEET NO.
338	(112 & 113) WRS-6	DUPAGE	734	605
		CONTRACT NO. 60R31		
FED. ROAD DIST. NO.	ILLINOIS	FED. AID PROJECT		