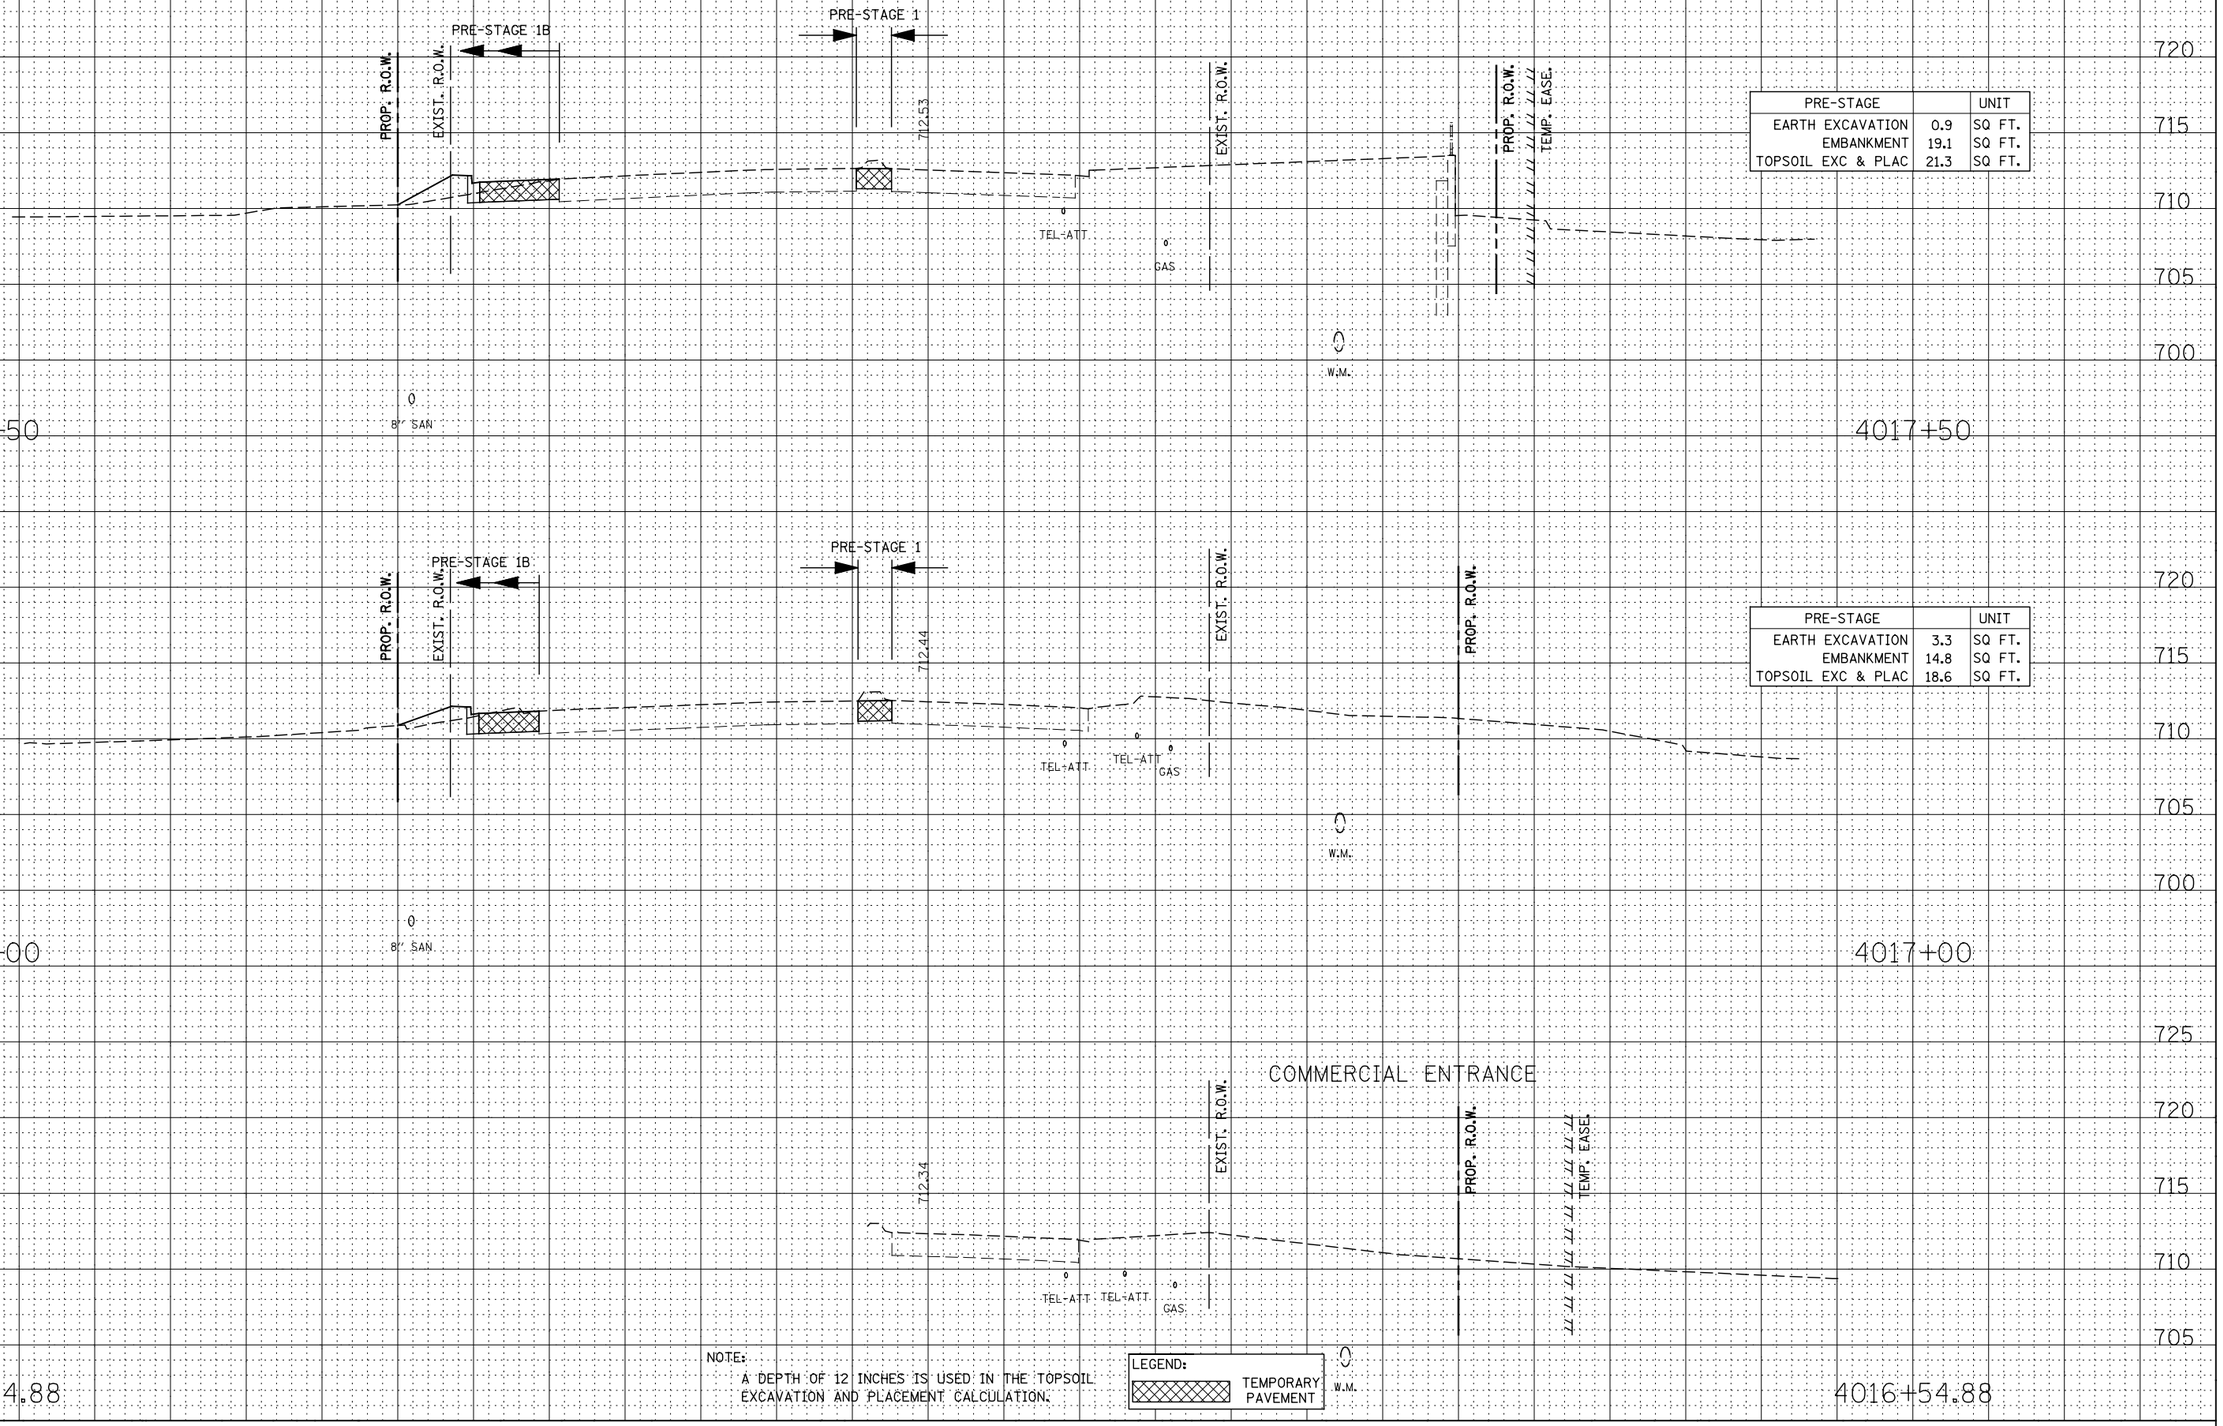

PRE-STAGE		UNIT
EARTH EXCAVATION	0.9	SQ FT.
EMBANKMENT	19.1	SQ FT.
TOPSOIL EXC & PLAC	21.3	SQ FT.

PRE-STAGE		UNIT
EARTH EXCAVATION	3.3	SQ FT.
EMBANKMENT	14.8	SQ FT.
TOPSOIL EXC & PLAC	18.6	SQ FT.

NOTE:
A DEPTH OF 12 INCHES IS USED IN THE TOPSOIL EXCAVATION AND PLACEMENT CALCULATION.

LEGEND:
TEMPORARY PAVEMENT

FINAL SURVEY
NOTE BOOK
NO.
BY
DATE
SURVEYED
PLOTTED
TEMPLATE
AREAS
AREAS CHECKED

ORIGINAL SURVEY
NOTE BOOK
NO.
BY
DATE
SURVEYED
PLOTTED
TEMPLATE
AREAS
AREAS CHECKED

DESIGNED - RTA		REVISED -
DRAWN - KES		REVISED -
CHECKED - PJO		REVISED -
DATE - 12/14/2012		REVISED -

STATE OF ILLINOIS
DEPARTMENT OF TRANSPORTATION

ILLINOIS ROUTE 59
PRE-STAGE CROSS-SECTIONS

SCALE:
SHEET NO. 28 OF 53 SHEETS
STA. 4016+54.88 TO STA. 4017+50

F.A.P. RTE.	SECTION	COUNTY	TOTAL SHEETS	SHEET NO.
338	(112 & 113) WRS-6	DUPAGE	734	616
		CONTRACT NO. 60R31		
FED. ROAD DIST. NO.	ILLINOIS	FED. AID PROJECT		