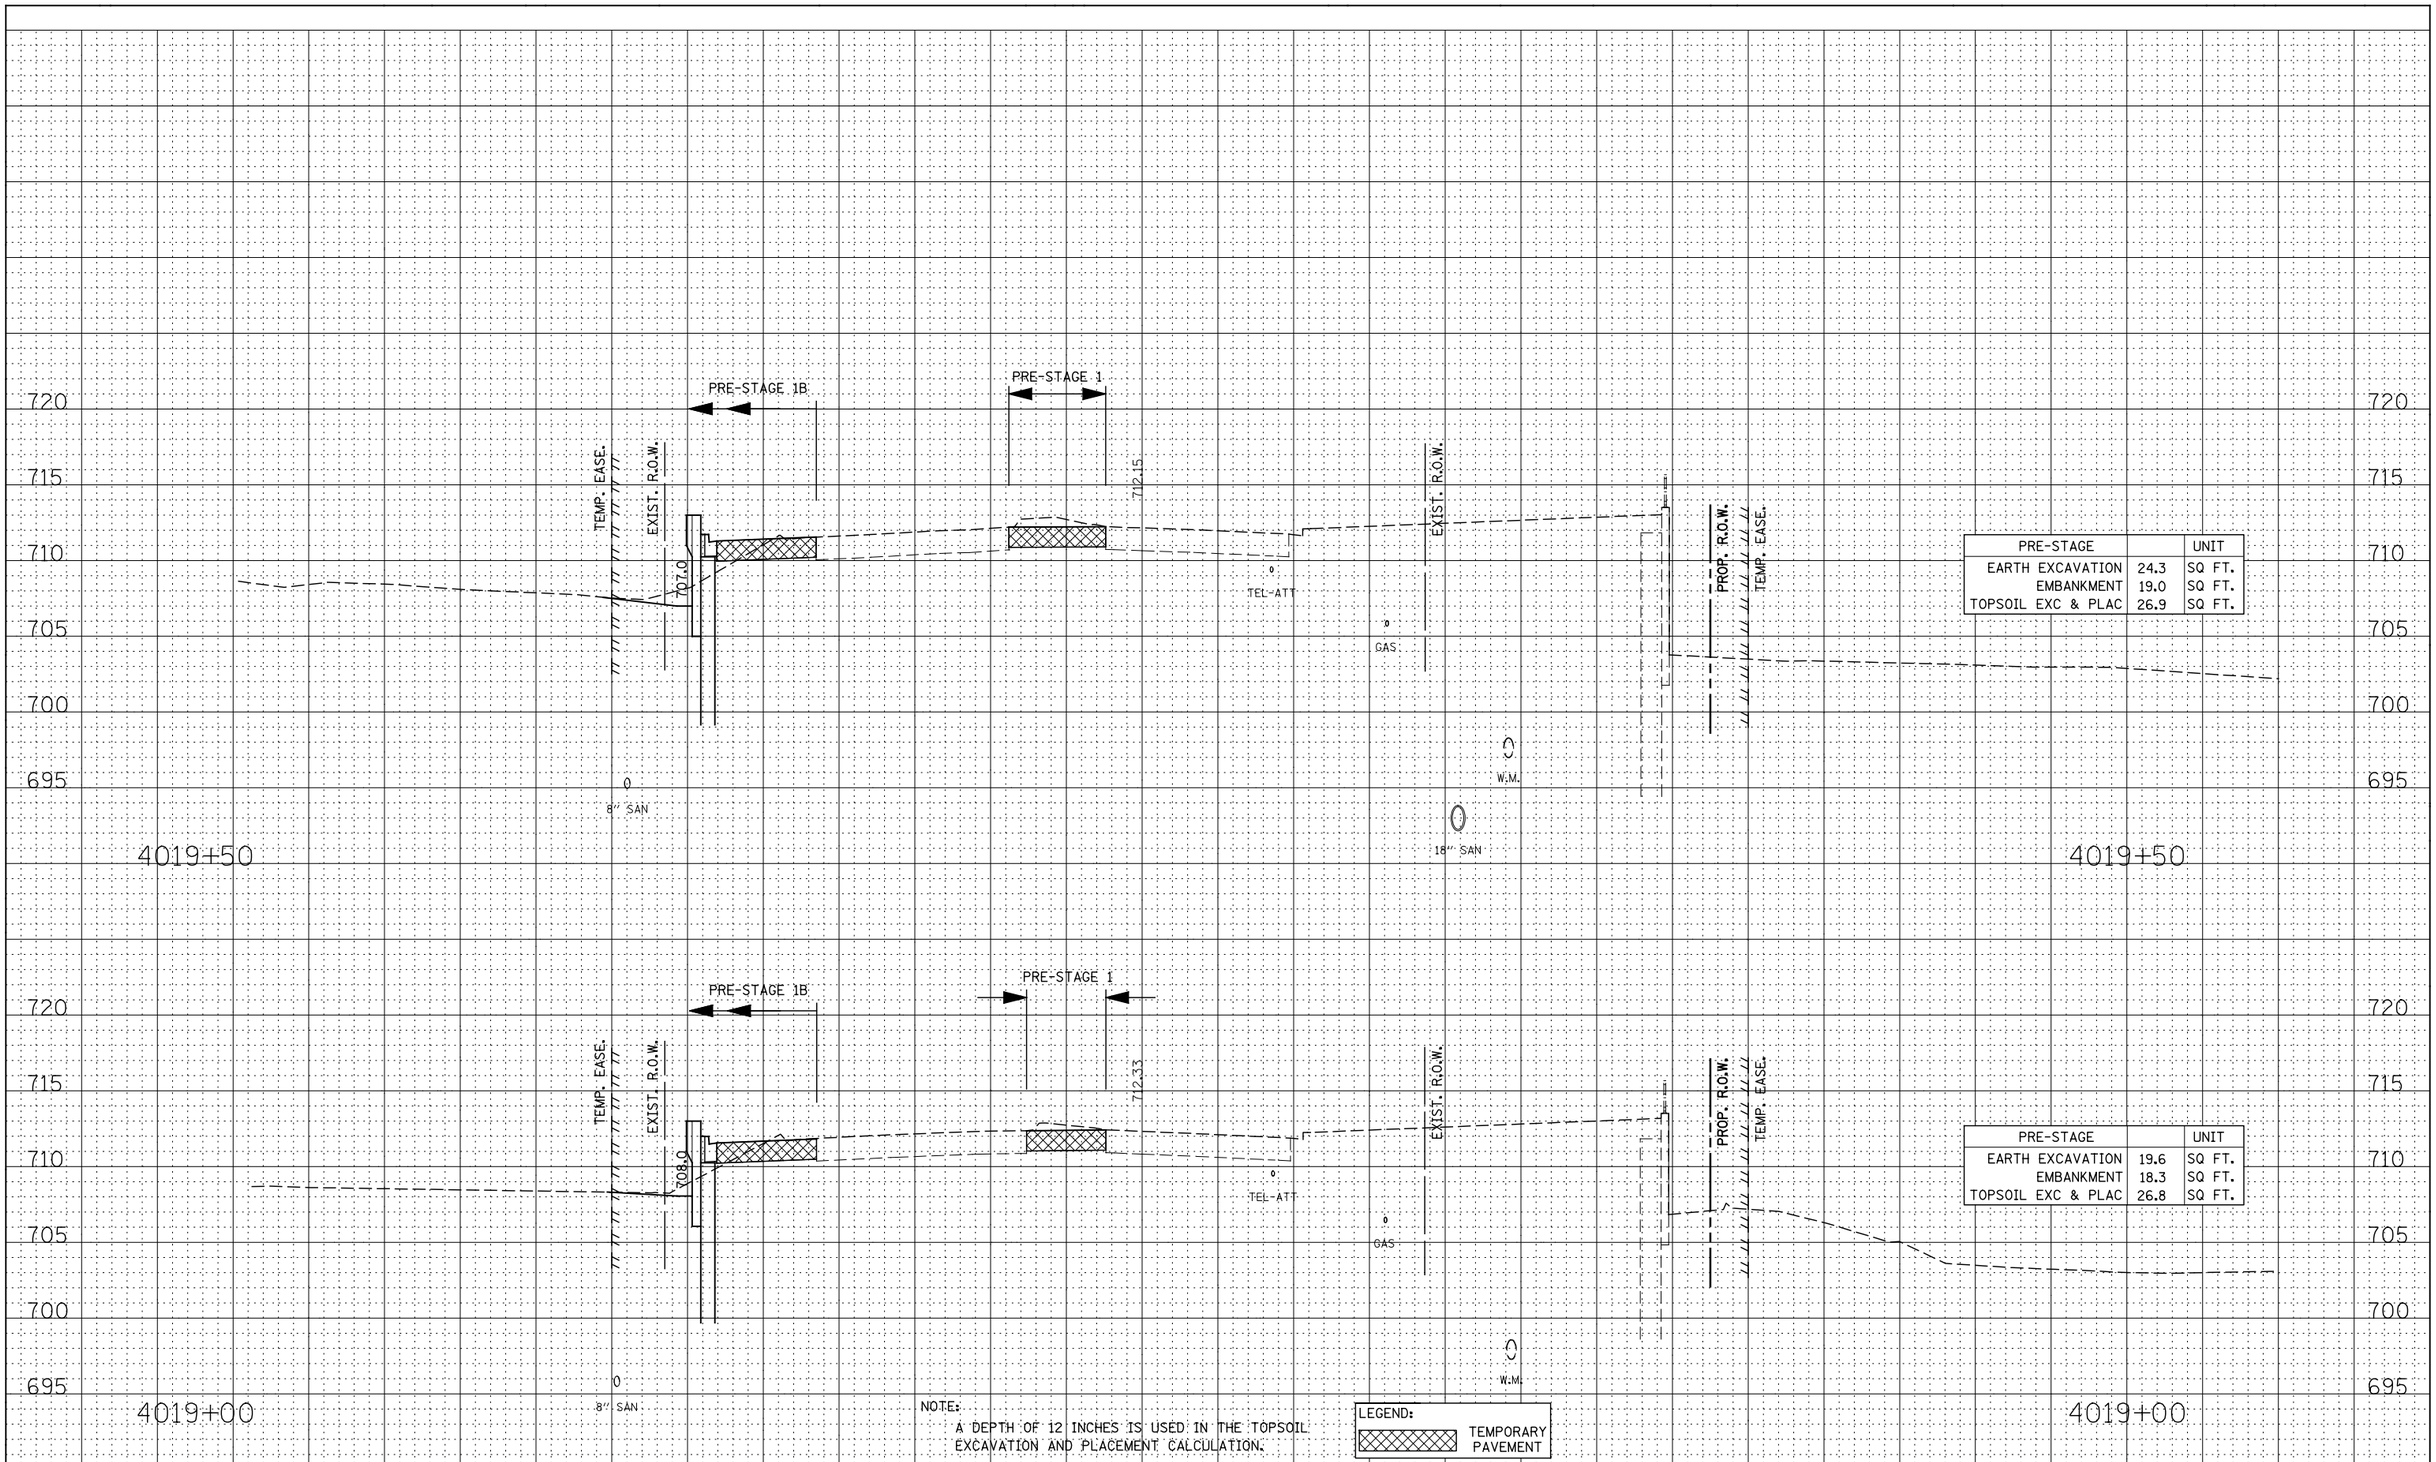

PRE-STAGE		UNIT
EARTH EXCAVATION	24.3	SQ FT.
EMBANKMENT	19.0	SQ FT.
TOPSOIL EXC & PLAC	26.9	SQ FT.

PRE-STAGE		UNIT
EARTH EXCAVATION	19.6	SQ FT.
EMBANKMENT	18.3	SQ FT.
TOPSOIL EXC & PLAC	26.8	SQ FT.

FINAL SURVEY	BY	DATE
NOTE BOOK	SURVEYED	
	PLOTTED	
	TEMPLATE	
	AREAS	
NO.	AREAS CHECKED	

ORIGINAL SURVEY	BY	DATE
NOTE BOOK	SURVEYED	
	PLOTTED	
	TEMPLATE	
	AREAS	
NO.	AREAS CHECKED	

DESIGNED - RTA	REVISED -		
DRAWN - KES	REVISED -		
CHECKED - PJO	REVISED -		
DATE - 12/14/2012	REVISED -		

STATE OF ILLINOIS
DEPARTMENT OF TRANSPORTATION

ILLINOIS ROUTE 59
PRE-STAGE CROSS-SECTIONS

SCALE: | SHEET NO. 30 OF 53 SHEETS | STA. 4019+00 TO STA. 4019+50

F.A.P. RTE.	SECTION	COUNTY	TOTAL SHEETS	SHEET NO.
338	(112 & 113) WRS-6	DUPAGE	734	618
		CONTRACT NO. 60R31		

FED. ROAD DIST. NO. | ILLINOIS | FED. AID PROJECT