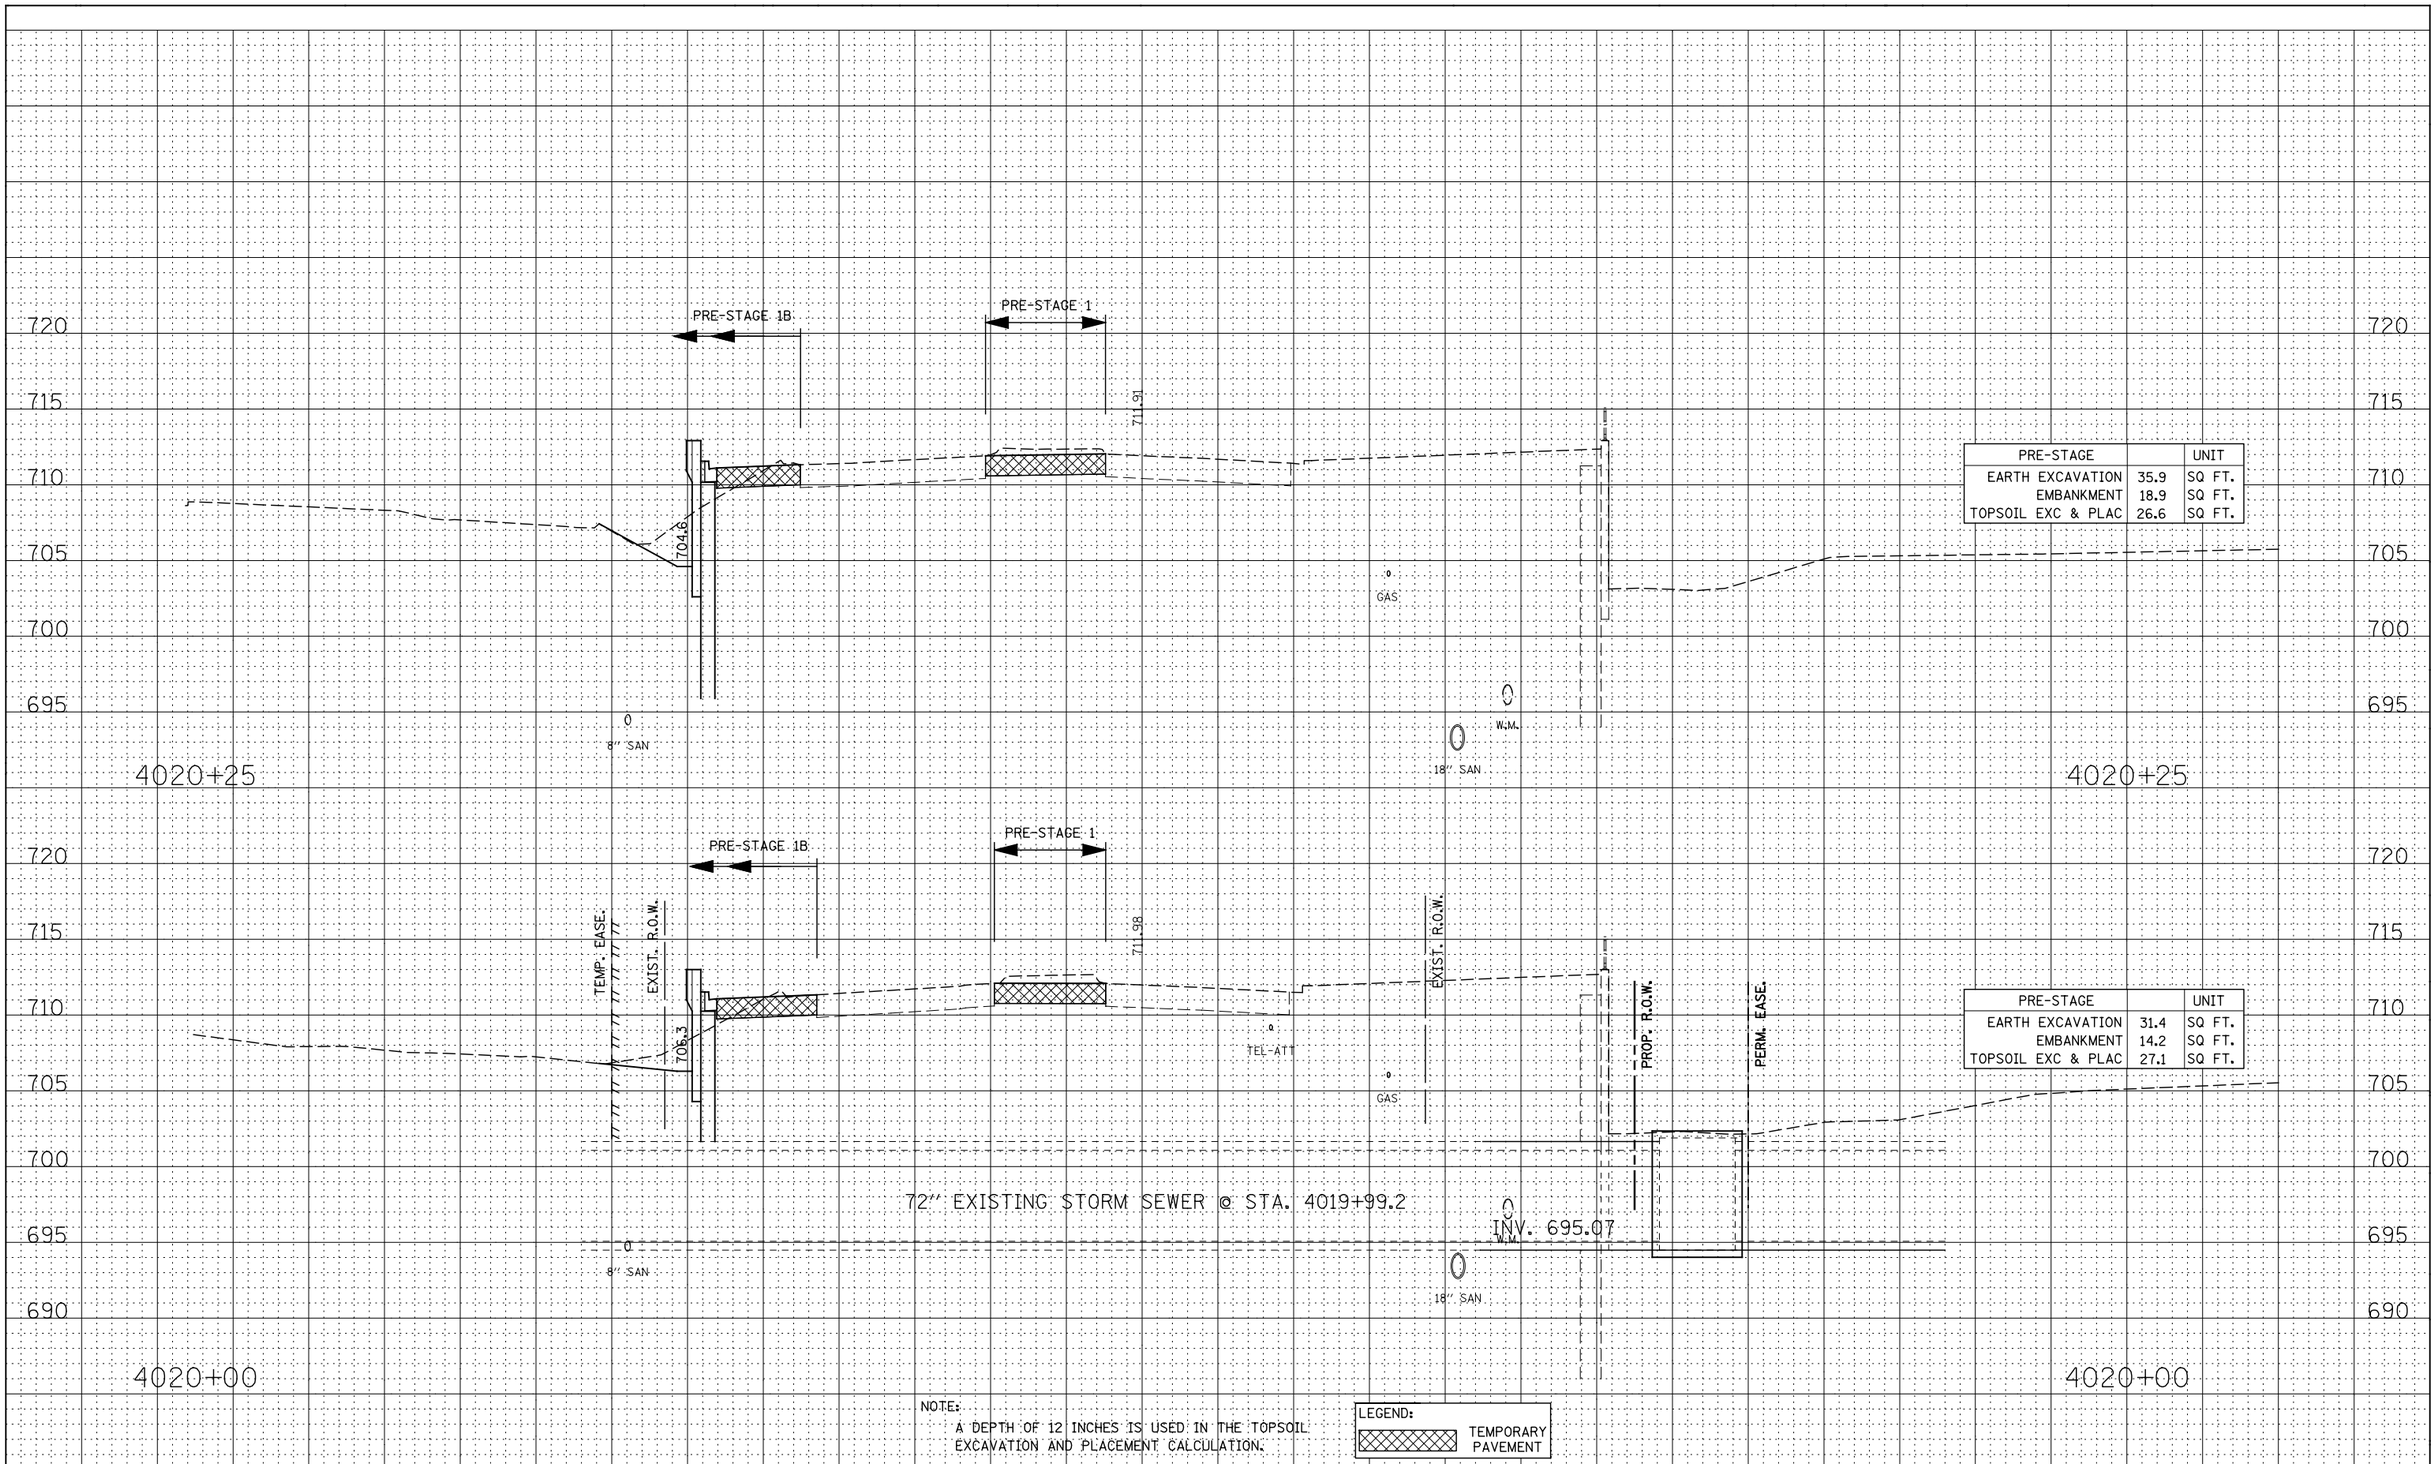

PRE-STAGE		UNIT
EARTH EXCAVATION	35.9	SQ FT.
EMBANKMENT	18.9	SQ FT.
TOPSOIL EXC & PLAC	26.6	SQ FT.

PRE-STAGE		UNIT
EARTH EXCAVATION	31.4	SQ FT.
EMBANKMENT	14.2	SQ FT.
TOPSOIL EXC & PLAC	27.1	SQ FT.

NOTE:

A DEPTH OF 12 INCHES IS USED IN THE TOPSOIL EXCAVATION AND PLACEMENT CALCULATION.

LEGEND:

TEMPORARY PAVEMENT

FINAL SURVEY	BY	DATE
SURVEYED		
PLOTTED		
TEMPLATE		
AREAS		
AREAS CHECKED		
NOTE BOOK NO.		

ORIGINAL SURVEY	BY	DATE
SURVEYED		
PLOTTED		
TEMPLATE		
AREAS		
AREAS CHECKED		
NOTE BOOK NO.		

DESIGNED - RTA	REVISED -		
DRAWN - KES	REVISED -		
CHECKED - PJO	REVISED -		
DATE - 12/14/2012	REVISED -		

STATE OF ILLINOIS
DEPARTMENT OF TRANSPORTATION

ILLINOIS ROUTE 59
PRE-STAGE CROSS-SECTIONS

SCALE: | SHEET NO. 31 OF 53 SHEETS | STA. 4020+00 TO STA. 4020+25

F.A.P. RTE.	SECTION	COUNTY	TOTAL SHEETS	SHEET NO.
338	(112 & 113) WRS-6	DUPAGE	734	619

CONTRACT NO. 60R31

FED. ROAD DIST. NO. | ILLINOIS | FED. AID PROJECT