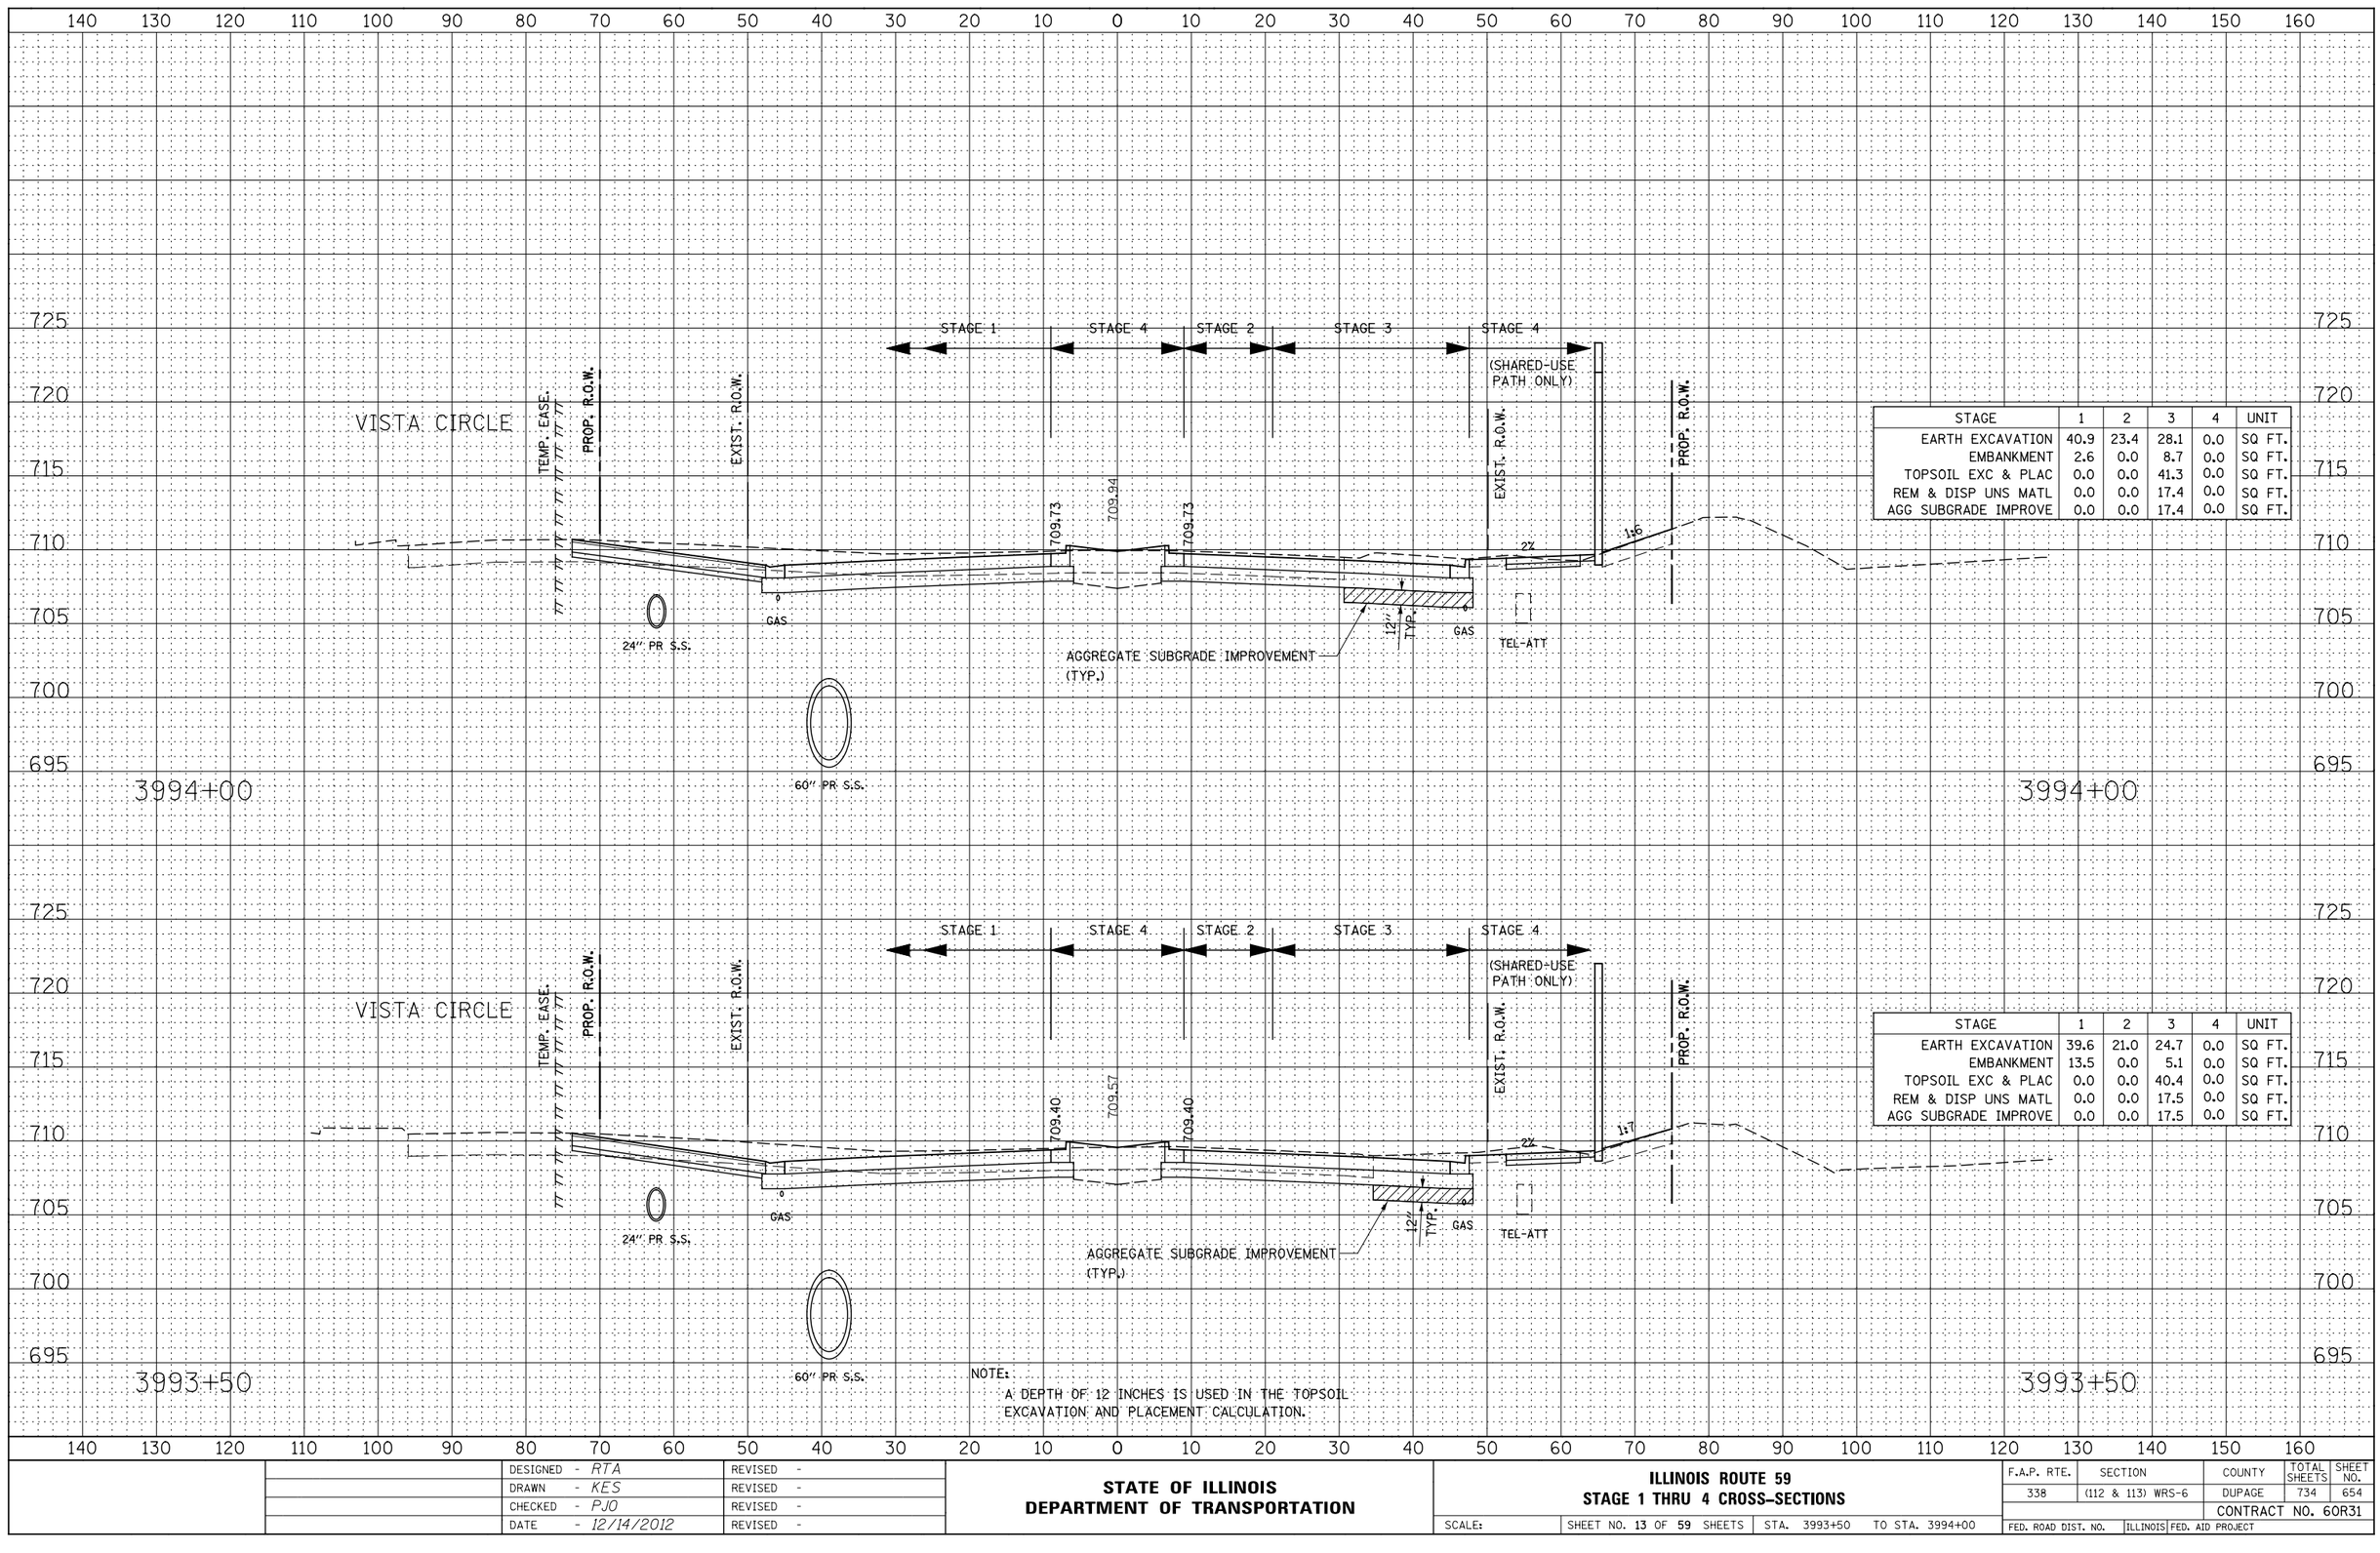

STAGE	1	2	3	4	UNIT
EARTH EXCAVATION	40.9	23.4	28.1	0.0	SQ FT.
EMBANKMENT	2.6	0.0	8.7	0.0	SQ FT.
TOPSOIL EXC & PLAC	0.0	0.0	41.3	0.0	SQ FT.
REM & DISP UNS MATL	0.0	0.0	17.4	0.0	SQ FT.
AGG SUBGRADE IMPROVE	0.0	0.0	17.4	0.0	SQ FT.

STAGE	1	2	3	4	UNIT
EARTH EXCAVATION	39.6	21.0	24.7	0.0	SQ FT.
EMBANKMENT	13.5	0.0	5.1	0.0	SQ FT.
TOPSOIL EXC & PLAC	0.0	0.0	40.4	0.0	SQ FT.
REM & DISP UNS MATL	0.0	0.0	17.5	0.0	SQ FT.
AGG SUBGRADE IMPROVE	0.0	0.0	17.5	0.0	SQ FT.

NOTE:
A DEPTH OF 12 INCHES IS USED IN THE TOPSOIL EXCAVATION AND PLACEMENT CALCULATION.

FINAL SURVEY — NOTE BOOK — NO. — SURVEYED — PLOTTED — TEMPLATE — AREAS — AREAS CHECKED — BY — DATE

ORIGINAL SURVEY — NOTE BOOK — NO. — SURVEYED — PLOTTED — TEMPLATE — AREAS — AREAS CHECKED — BY — DATE

DESIGNED	- RTA	REVISED	-
DRAWN	- KES	REVISED	-
CHECKED	- PJO	REVISED	-
DATE	- 12/14/2012	REVISED	-

STATE OF ILLINOIS
DEPARTMENT OF TRANSPORTATION

ILLINOIS ROUTE 59
STAGE 1 THRU 4 CROSS-SECTIONS

SCALE: | SHEET NO. 13 OF 59 SHEETS | STA. 3993+50 | TO STA. 3994+00

F.A.P. RTE.	SECTION	COUNTY	TOTAL SHEETS	SHEET NO.
338	(112 & 113) WRS-6	DUPAGE	734	654
		CONTRACT NO. 60R31		
FED. ROAD DIST. NO.	ILLINOIS	FED. AID PROJECT		