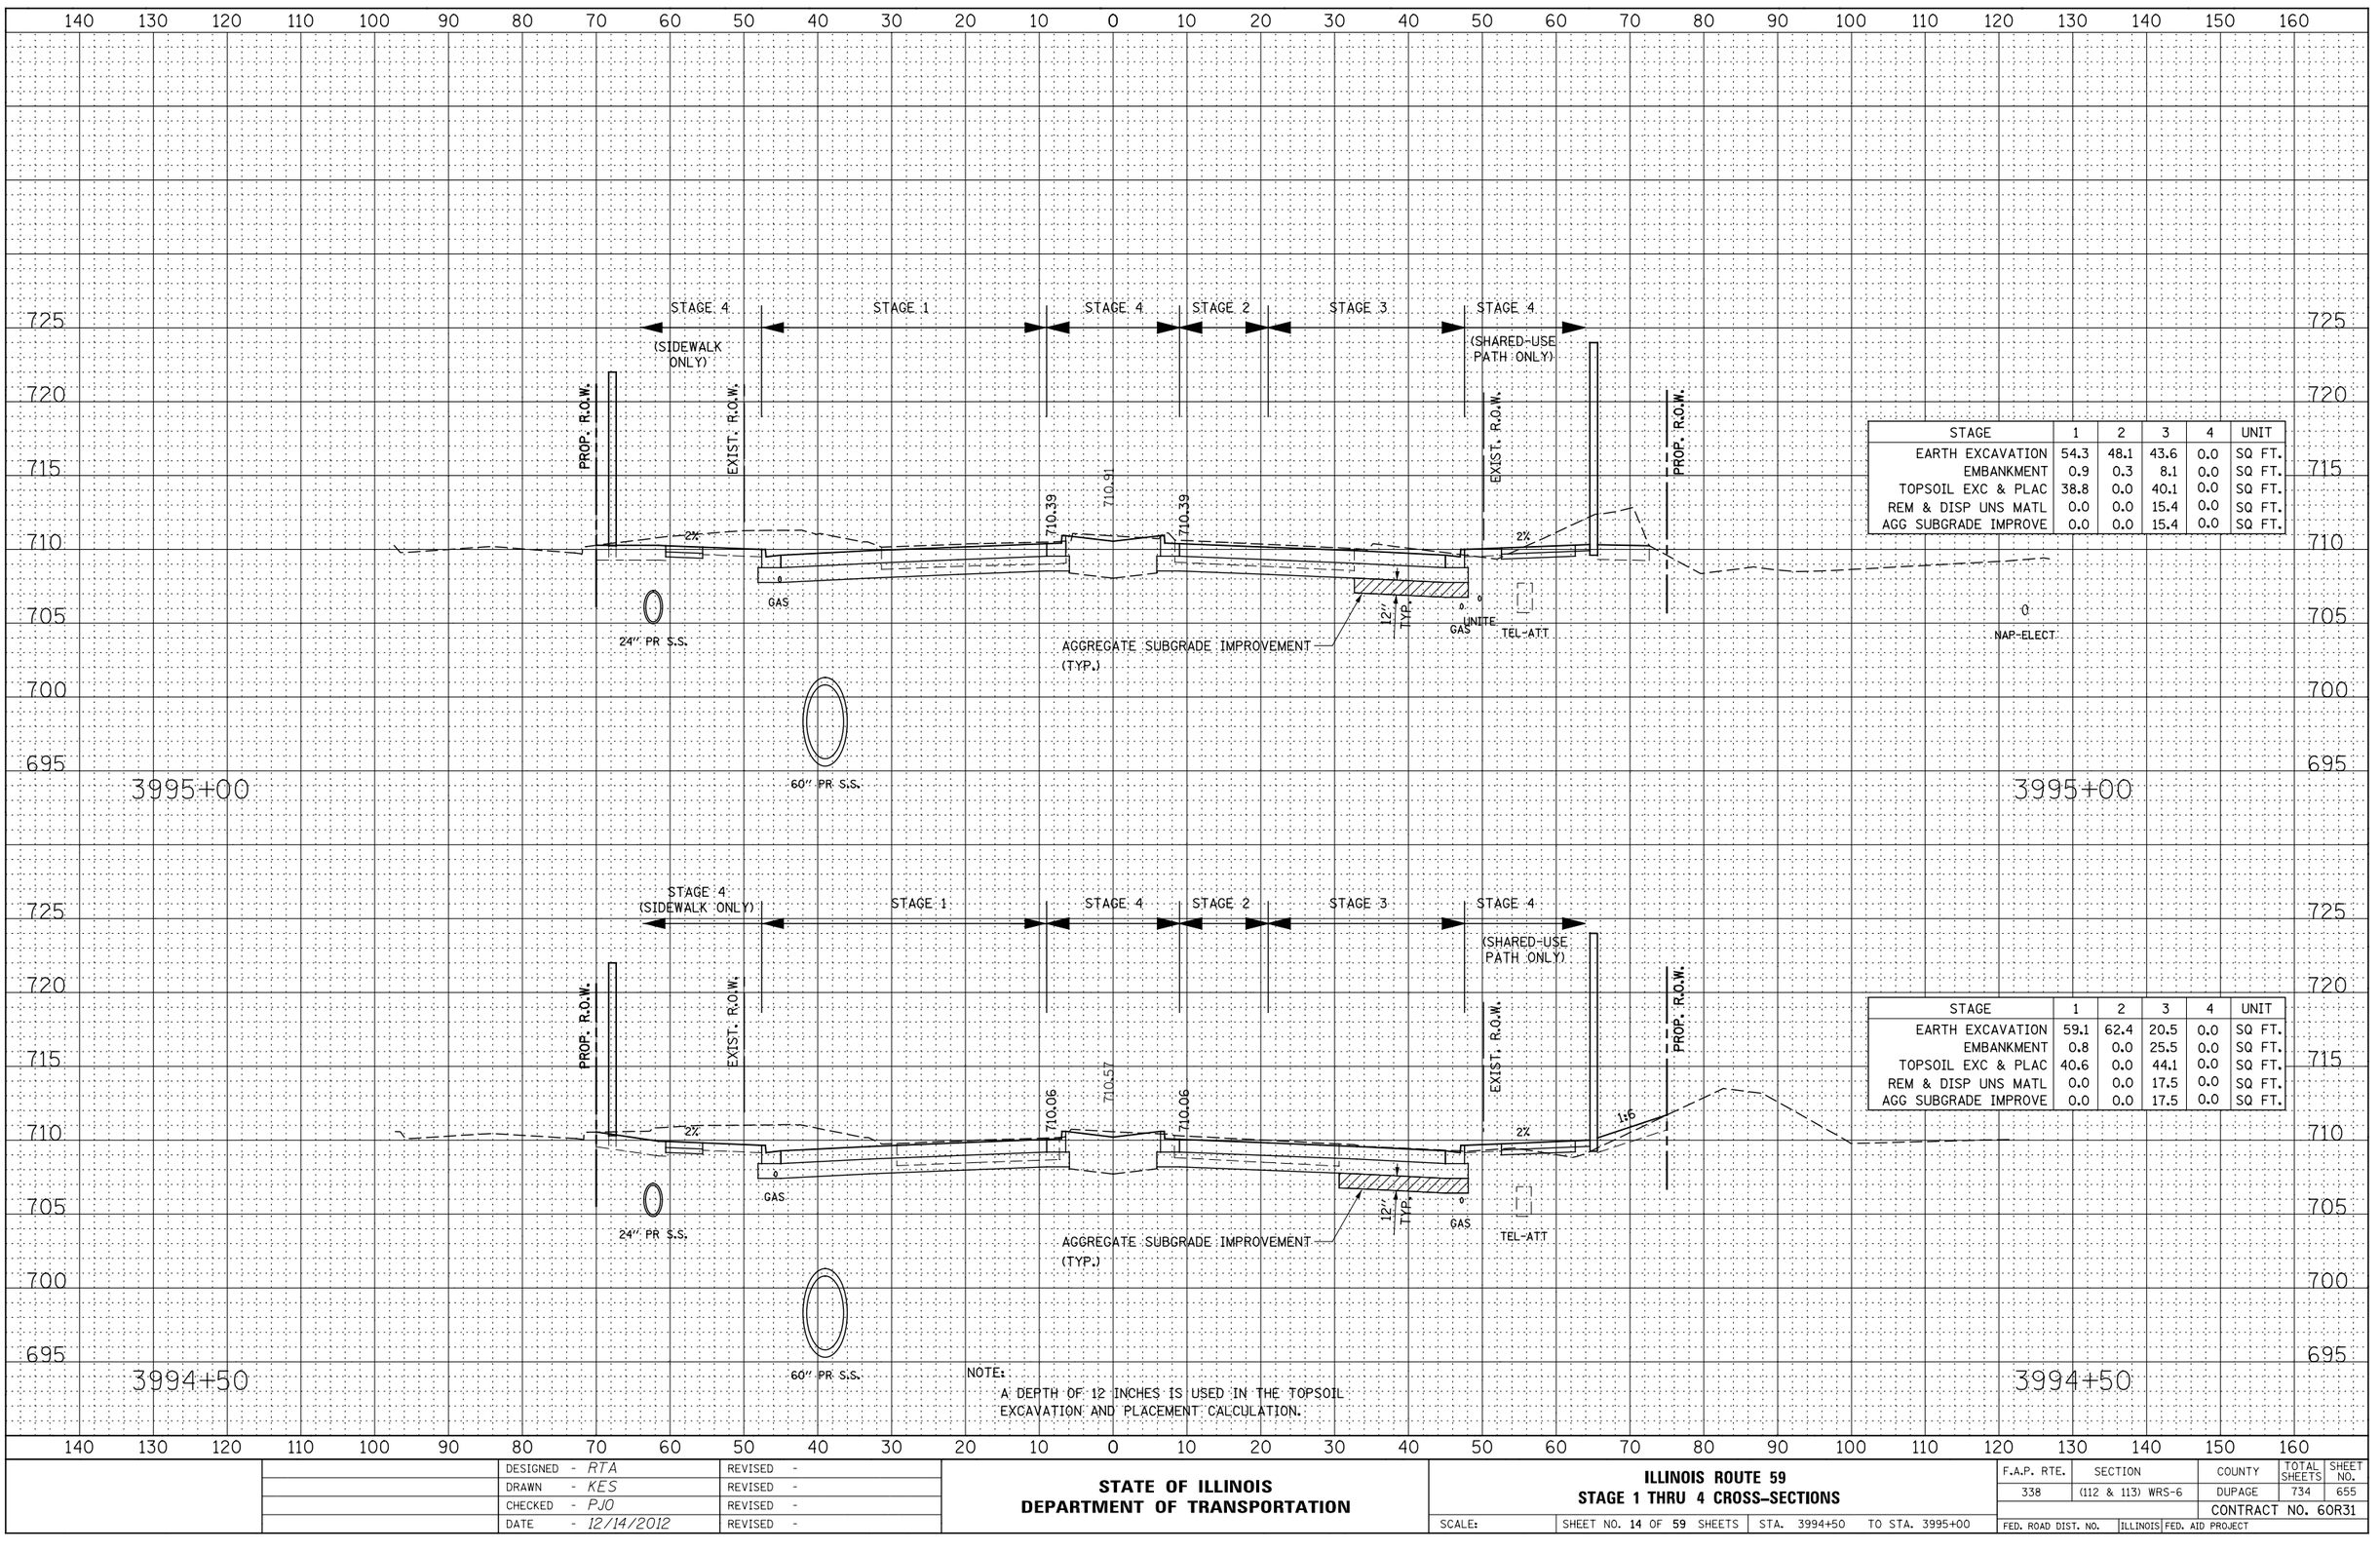

STAGE	1	2	3	4	UNIT
EARTH EXCAVATION	54.3	48.1	43.6	0.0	SQ FT.
EMBANKMENT	0.9	0.3	8.1	0.0	SQ FT.
TOPSOIL EXC & PLAC	38.8	0.0	40.1	0.0	SQ FT.
REM & DISP UNS MATL	0.0	0.0	15.4	0.0	SQ FT.
AGG SUBGRADE IMPROVE	0.0	0.0	15.4	0.0	SQ FT.

STAGE	1	2	3	4	UNIT
EARTH EXCAVATION	59.1	62.4	20.5	0.0	SQ FT.
EMBANKMENT	0.8	0.0	25.5	0.0	SQ FT.
TOPSOIL EXC & PLAC	40.6	0.0	44.1	0.0	SQ FT.
REM & DISP UNS MATL	0.0	0.0	17.5	0.0	SQ FT.
AGG SUBGRADE IMPROVE	0.0	0.0	17.5	0.0	SQ FT.

NOTE:
A DEPTH OF 12 INCHES IS USED IN THE TOPSOIL EXCAVATION AND PLACEMENT CALCULATION.

FINAL SURVEY — NOTE BOOK — NO. — SURVEYED — PLOTTED — TEMPLATE — AREAS — AREAS CHECKED — BY — DATE

ORIGINAL SURVEY — NOTE BOOK — NO. — SURVEYED — PLOTTED — TEMPLATE — AREAS — AREAS CHECKED — BY — DATE

DESIGNED	- RTA	REVISED	-
DRAWN	- KES	REVISED	-
CHECKED	- PJO	REVISED	-
DATE	- 12/14/2012	REVISED	-

STATE OF ILLINOIS
DEPARTMENT OF TRANSPORTATION

ILLINOIS ROUTE 59
STAGE 1 THRU 4 CROSS-SECTIONS

SCALE: | SHEET NO. 14 OF 59 SHEETS | STA. 3994+50 | TO STA. 3995+00

F.A.P. RTE.	SECTION	COUNTY	TOTAL SHEETS	SHEET NO.
338	(112 & 113) WRS-6	DUPAGE	734	655
		CONTRACT NO. 60R31		
FED. ROAD DIST. NO.	ILLINOIS	FED. AID PROJECT		