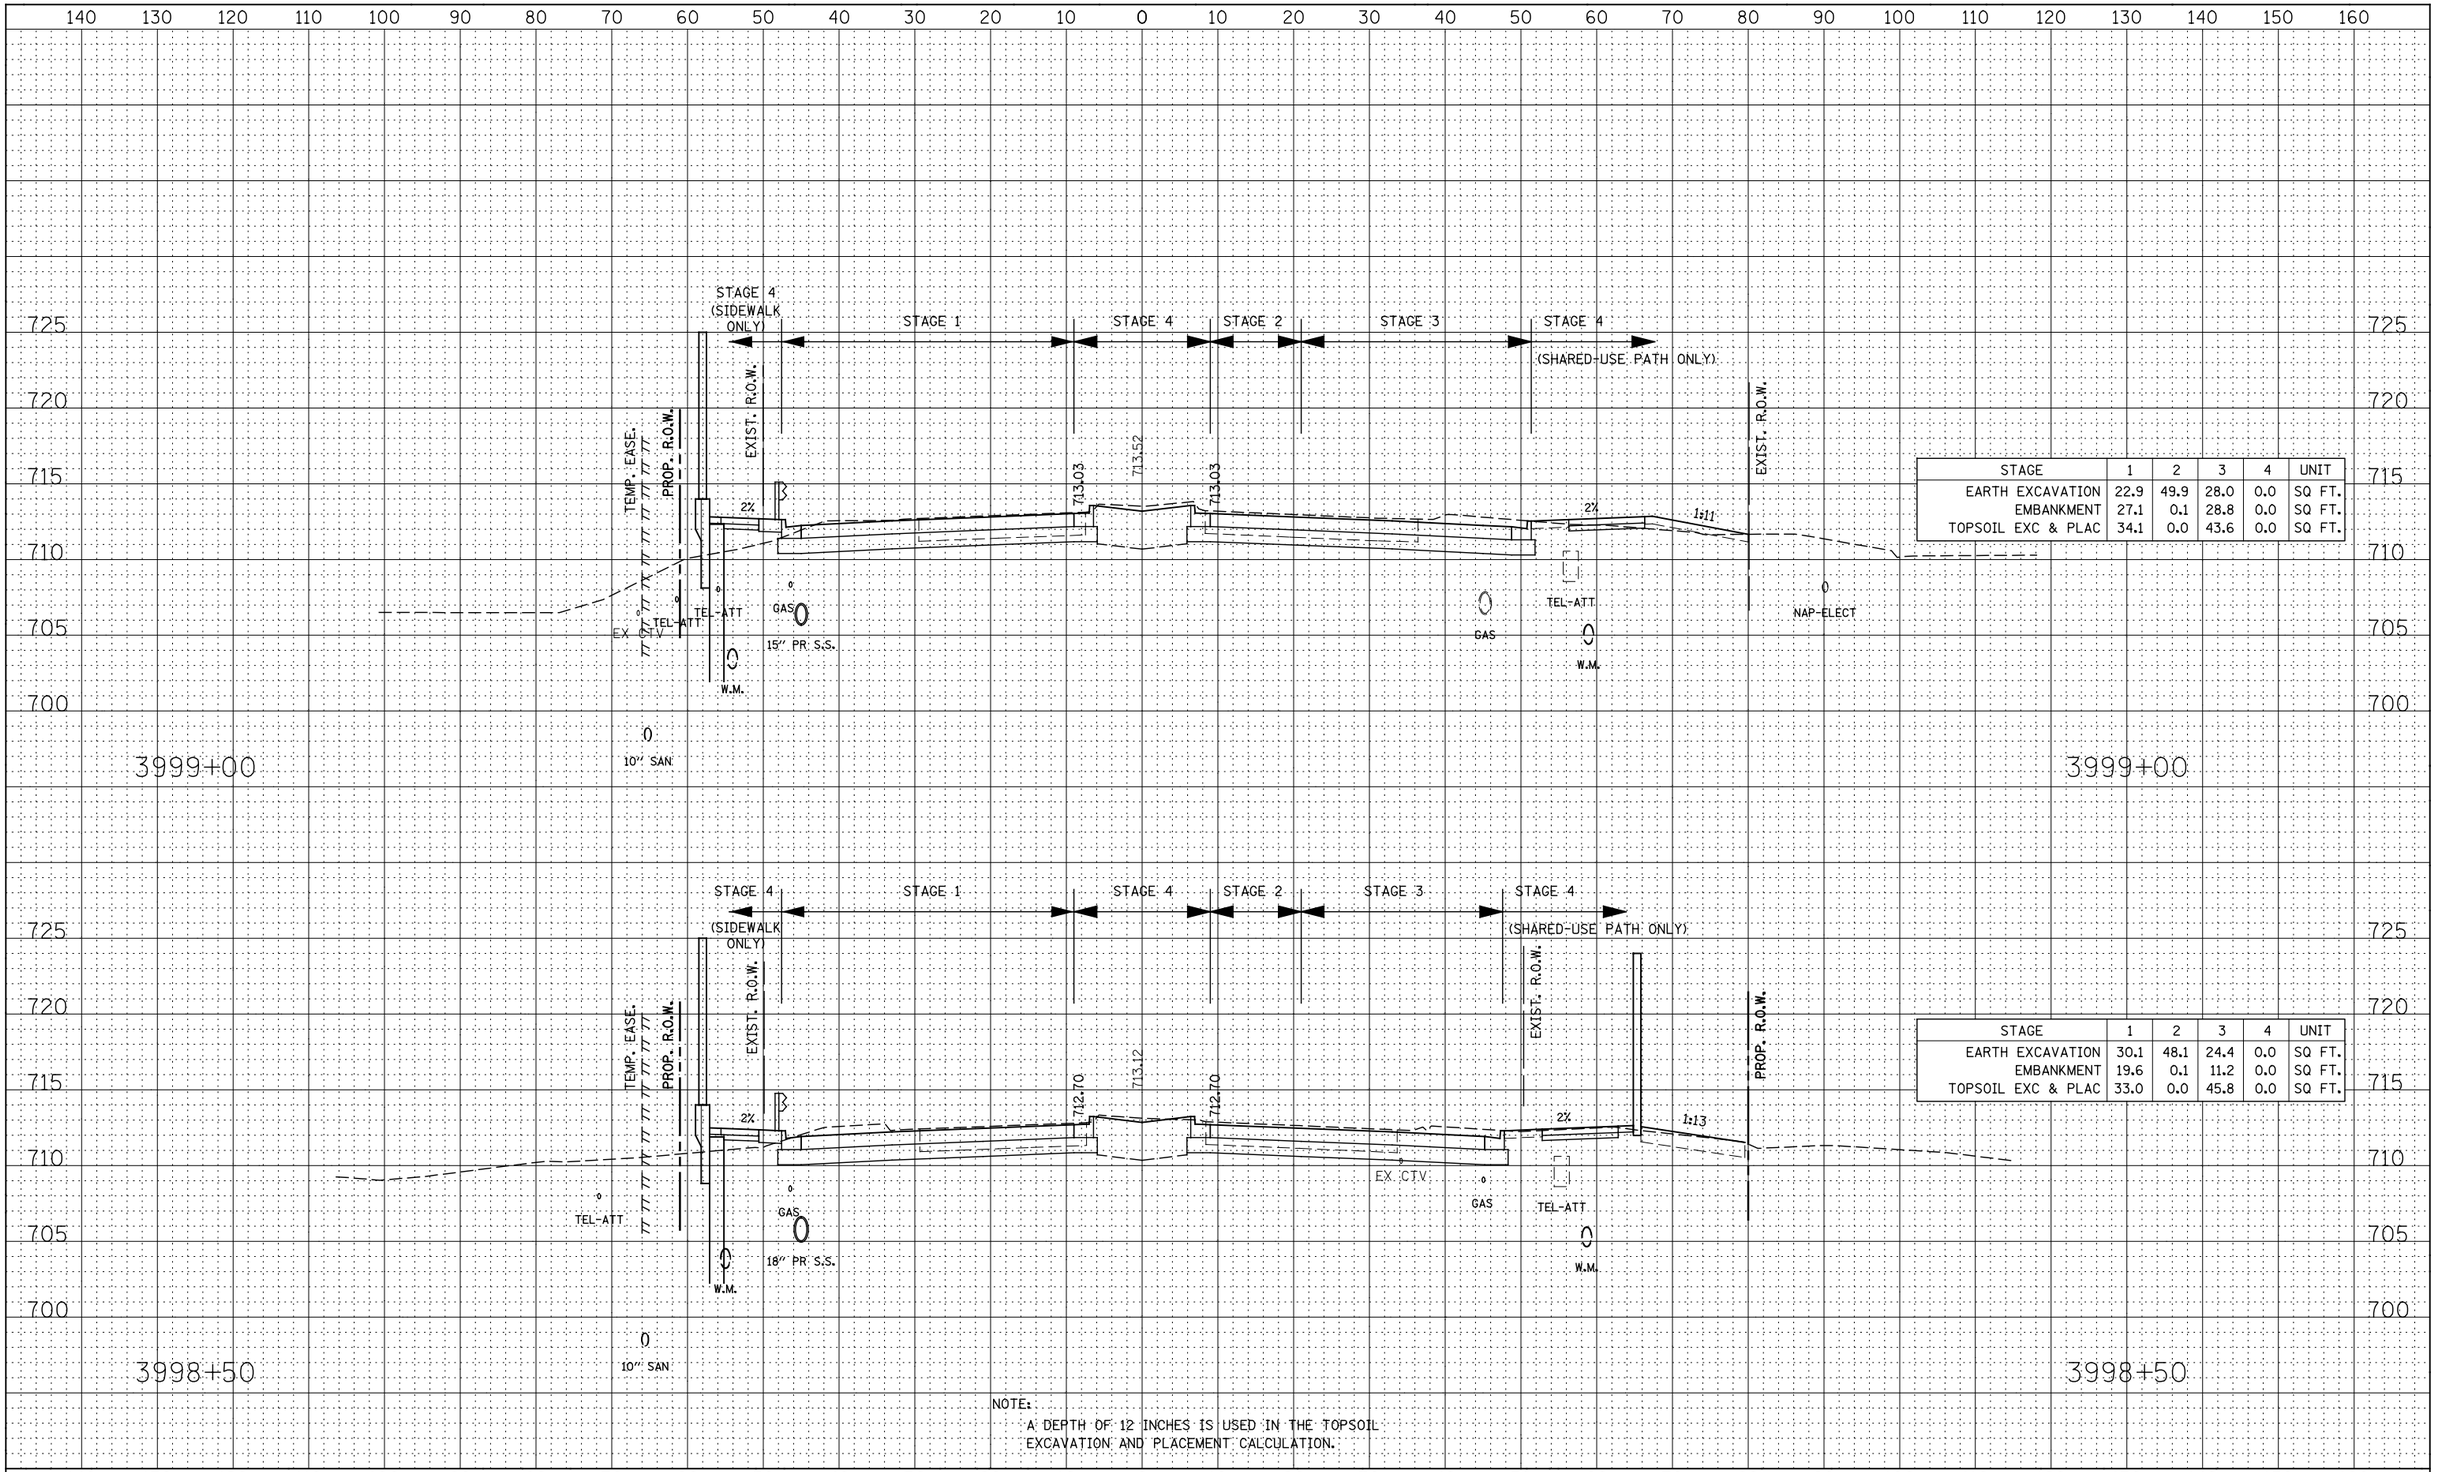

STAGE	1	2	3	4	UNIT
EARTH EXCAVATION	22.9	49.9	28.0	0.0	SQ FT.
EMBANKMENT	27.1	0.1	28.8	0.0	SQ FT.
TOPSOIL EXC & PLAC	34.1	0.0	43.6	0.0	SQ FT.

STAGE	1	2	3	4	UNIT
EARTH EXCAVATION	30.1	48.1	24.4	0.0	SQ FT.
EMBANKMENT	19.6	0.1	11.2	0.0	SQ FT.
TOPSOIL EXC & PLAC	33.0	0.0	45.8	0.0	SQ FT.

NOTE:
A DEPTH OF 12 INCHES IS USED IN THE TOPSOIL EXCAVATION AND PLACEMENT CALCULATION.

FINAL SURVEY	BY	DATE
NOTE BOOK	SURVEYED	
NO.	PLOTTED	
	TEMPLATE	
	AREAS	
	AREAS CHECKED	

ORIGINAL SURVEY	BY	DATE
NOTE BOOK	SURVEYED	
NO.	PLOTTED	
	TEMPLATE	
	AREAS	
	AREAS CHECKED	

DESIGNED - RTA	REVISED -		
DRAWN - KES	REVISED -		
CHECKED - PJO	REVISED -		
DATE - 12/14/2012	REVISED -		

STATE OF ILLINOIS
DEPARTMENT OF TRANSPORTATION

ILLINOIS ROUTE 59
STAGE 1 THRU 4 CROSS-SECTIONS

SCALE: | SHEET NO. 18 OF 59 SHEETS | STA. 3998+50 TO STA. 3999+00

F.A.P. RTE.	SECTION	COUNTY	TOTAL SHEETS	SHEET NO.
338	(112 & 113) WRS-6	DUPAGE	734	659

CONTRACT NO. 60R31

FED. ROAD DIST. NO. | ILLINOIS | FED. AID PROJECT