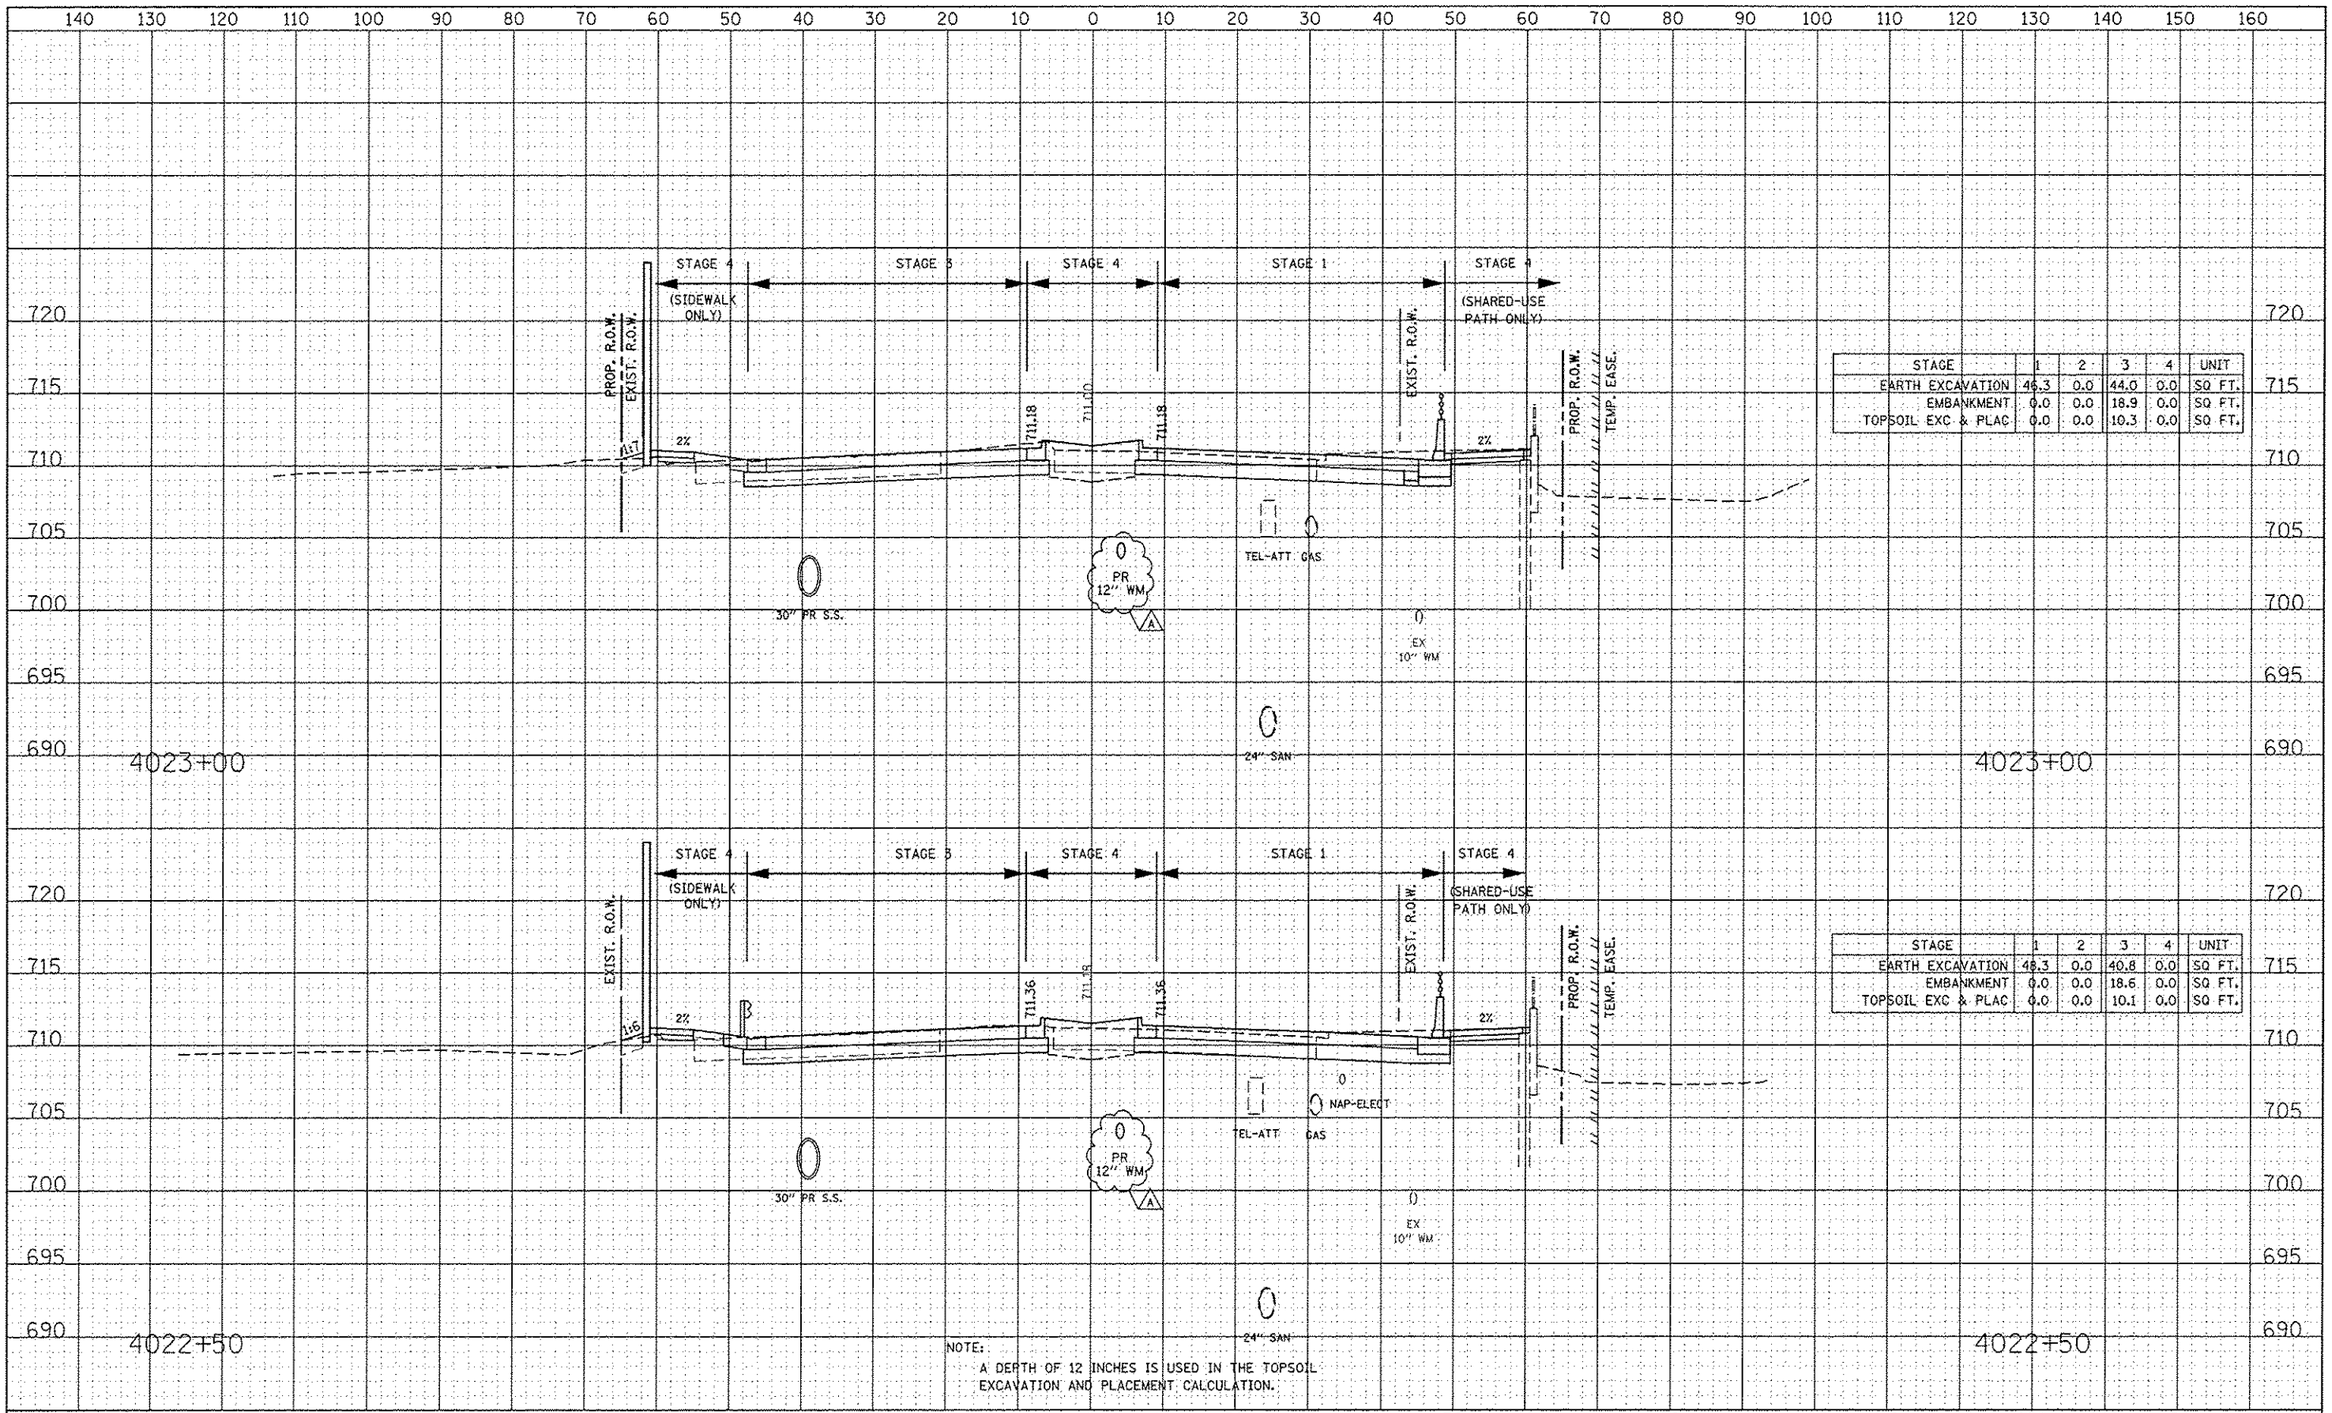

STAGE	1	2	3	4	UNIT
EARTH EXCAVATION	46.3	0.0	44.0	0.0	SQ FT.
EMBANKMENT	0.0	0.0	18.9	0.0	SQ FT.
TOPSOIL EXC & PLAC	0.0	0.0	10.3	0.0	SQ FT.

STAGE	1	2	3	4	UNIT
EARTH EXCAVATION	46.3	0.0	40.8	0.0	SQ FT.
EMBANKMENT	0.0	0.0	18.6	0.0	SQ FT.
TOPSOIL EXC & PLAC	0.0	0.0	10.1	0.0	SQ FT.

NOTE:
A DEPTH OF 12 INCHES IS USED IN THE TOPSOIL EXCAVATION AND PLACEMENT CALCULATION.

DESIGNED	RTA	REVISED	ADDENDUM A 02/22/2013
DRAWN	KES	REVISED	
CHECKED	PJO	REVISED	
DATE	12/14/2012	REVISED	

STATE OF ILLINOIS
DEPARTMENT OF TRANSPORTATION

ILLINOIS ROUTE 59
STAGE 1 THRU 4 CROSS-SECTIONS

SCALE: | SHEET NO. 40 OF 59 SHEETS | STA. 4022+50 | TO STA. 4023+00

F.A.P. RTE.	SECTION	COUNTY	TOTAL SHEETS	SHEET NO.
338	(112 & 113) WRS-6	DUPAGE	734	681
		CONTRACT NO. 60R31		
FED. ROAD DIST. NO.	ILLINOIS	FED. AID PROJECT		