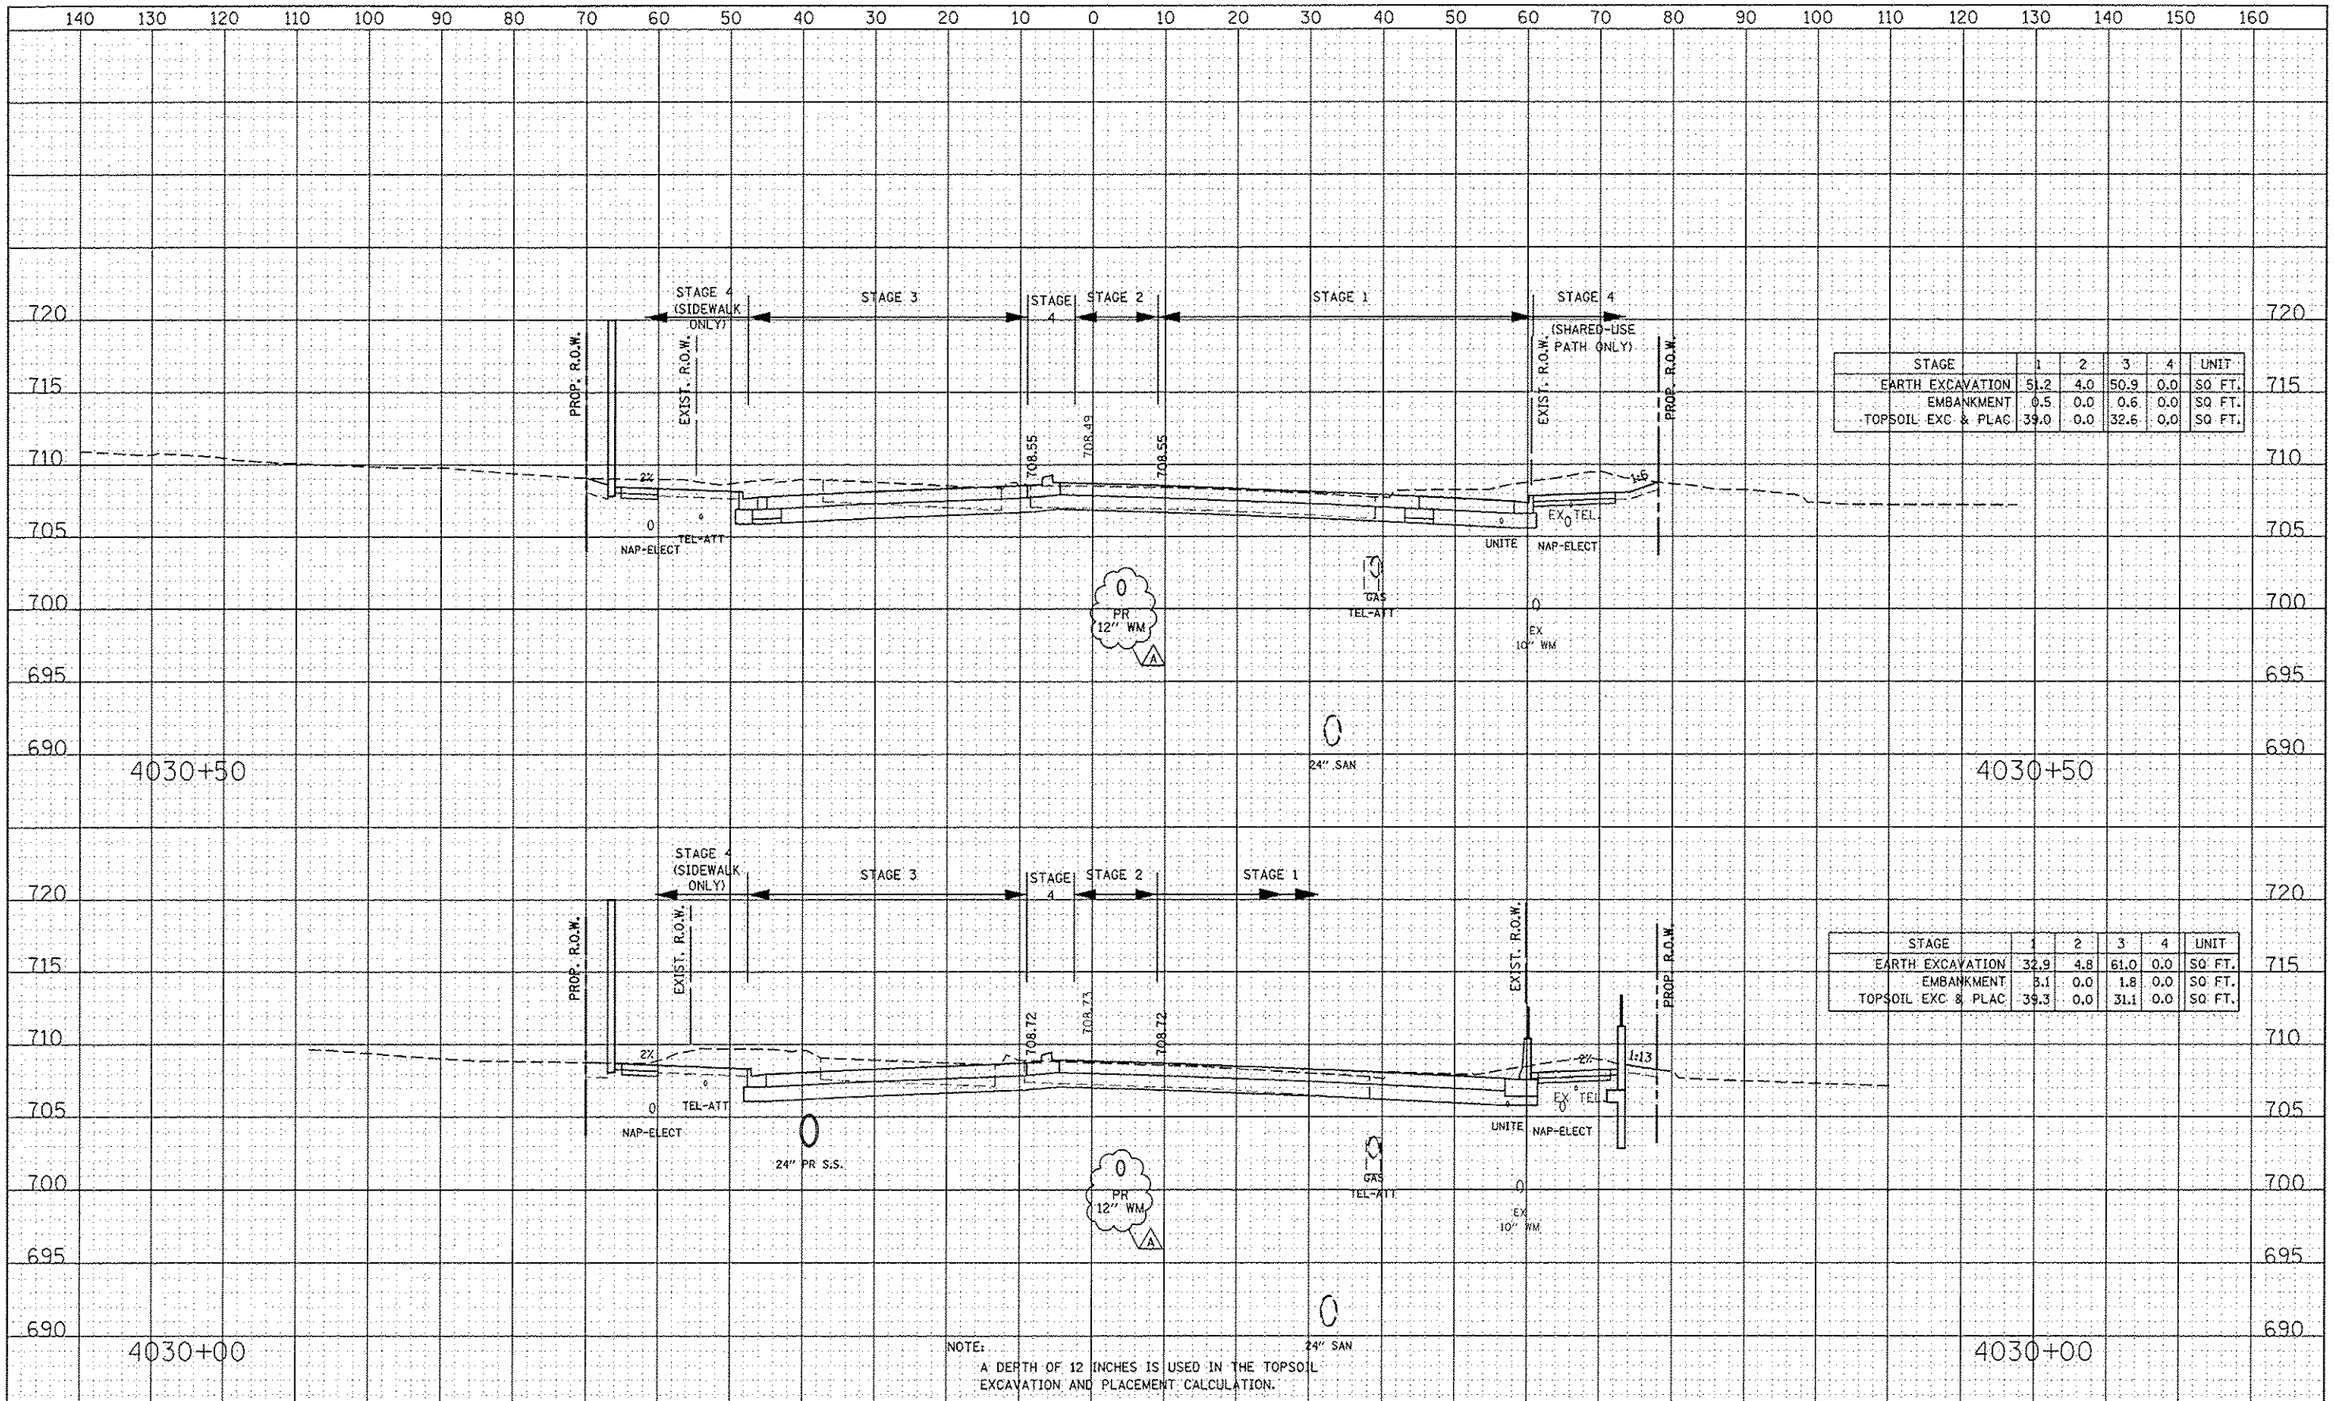

STAGE	1	2	3	4	UNIT
EARTH EXCAVATION	51.2	4.0	50.9	0.0	SQ FT.
EMBANKMENT	0.5	0.0	0.6	0.0	SQ FT.
TOPSOIL EXC & PLAC	39.0	0.0	32.6	0.0	SQ FT.

STAGE	1	2	3	4	UNIT
EARTH EXCAVATION	32.9	4.8	61.0	0.0	SQ FT.
EMBANKMENT	3.1	0.0	1.8	0.0	SQ FT.
TOPSOIL EXC & PLAC	39.3	0.0	31.1	0.0	SQ FT.

NOTE:
A DEPTH OF 12 INCHES IS USED IN THE TOPSOIL EXCAVATION AND PLACEMENT CALCULATION.

DESIGNED	RTA	REVISED	ADDENDUM A 02/22/2013
DRAWN	KES	REVISED	-
CHECKED	PJO	REVISED	-
DATE	12/14/2012	REVISED	-

STATE OF ILLINOIS
DEPARTMENT OF TRANSPORTATION

ILLINOIS ROUTE 59
STAGE 1 THRU 4 CROSS-SECTIONS

SCALE: | SHEET NO. 48 OF 59 SHEETS | STA. 4030+00 | TO STA. 4030+50

F.A.P. RTE.	SECTION	COUNTY	TOTAL SHEETS	SHEET NO.
338	(112 & 113) WRS-6	DUPAGE	734	689
		CONTRACT NO. 60R31		

FED. ROAD DIST. NO. | ILLINOIS | FED. AID PROJECT