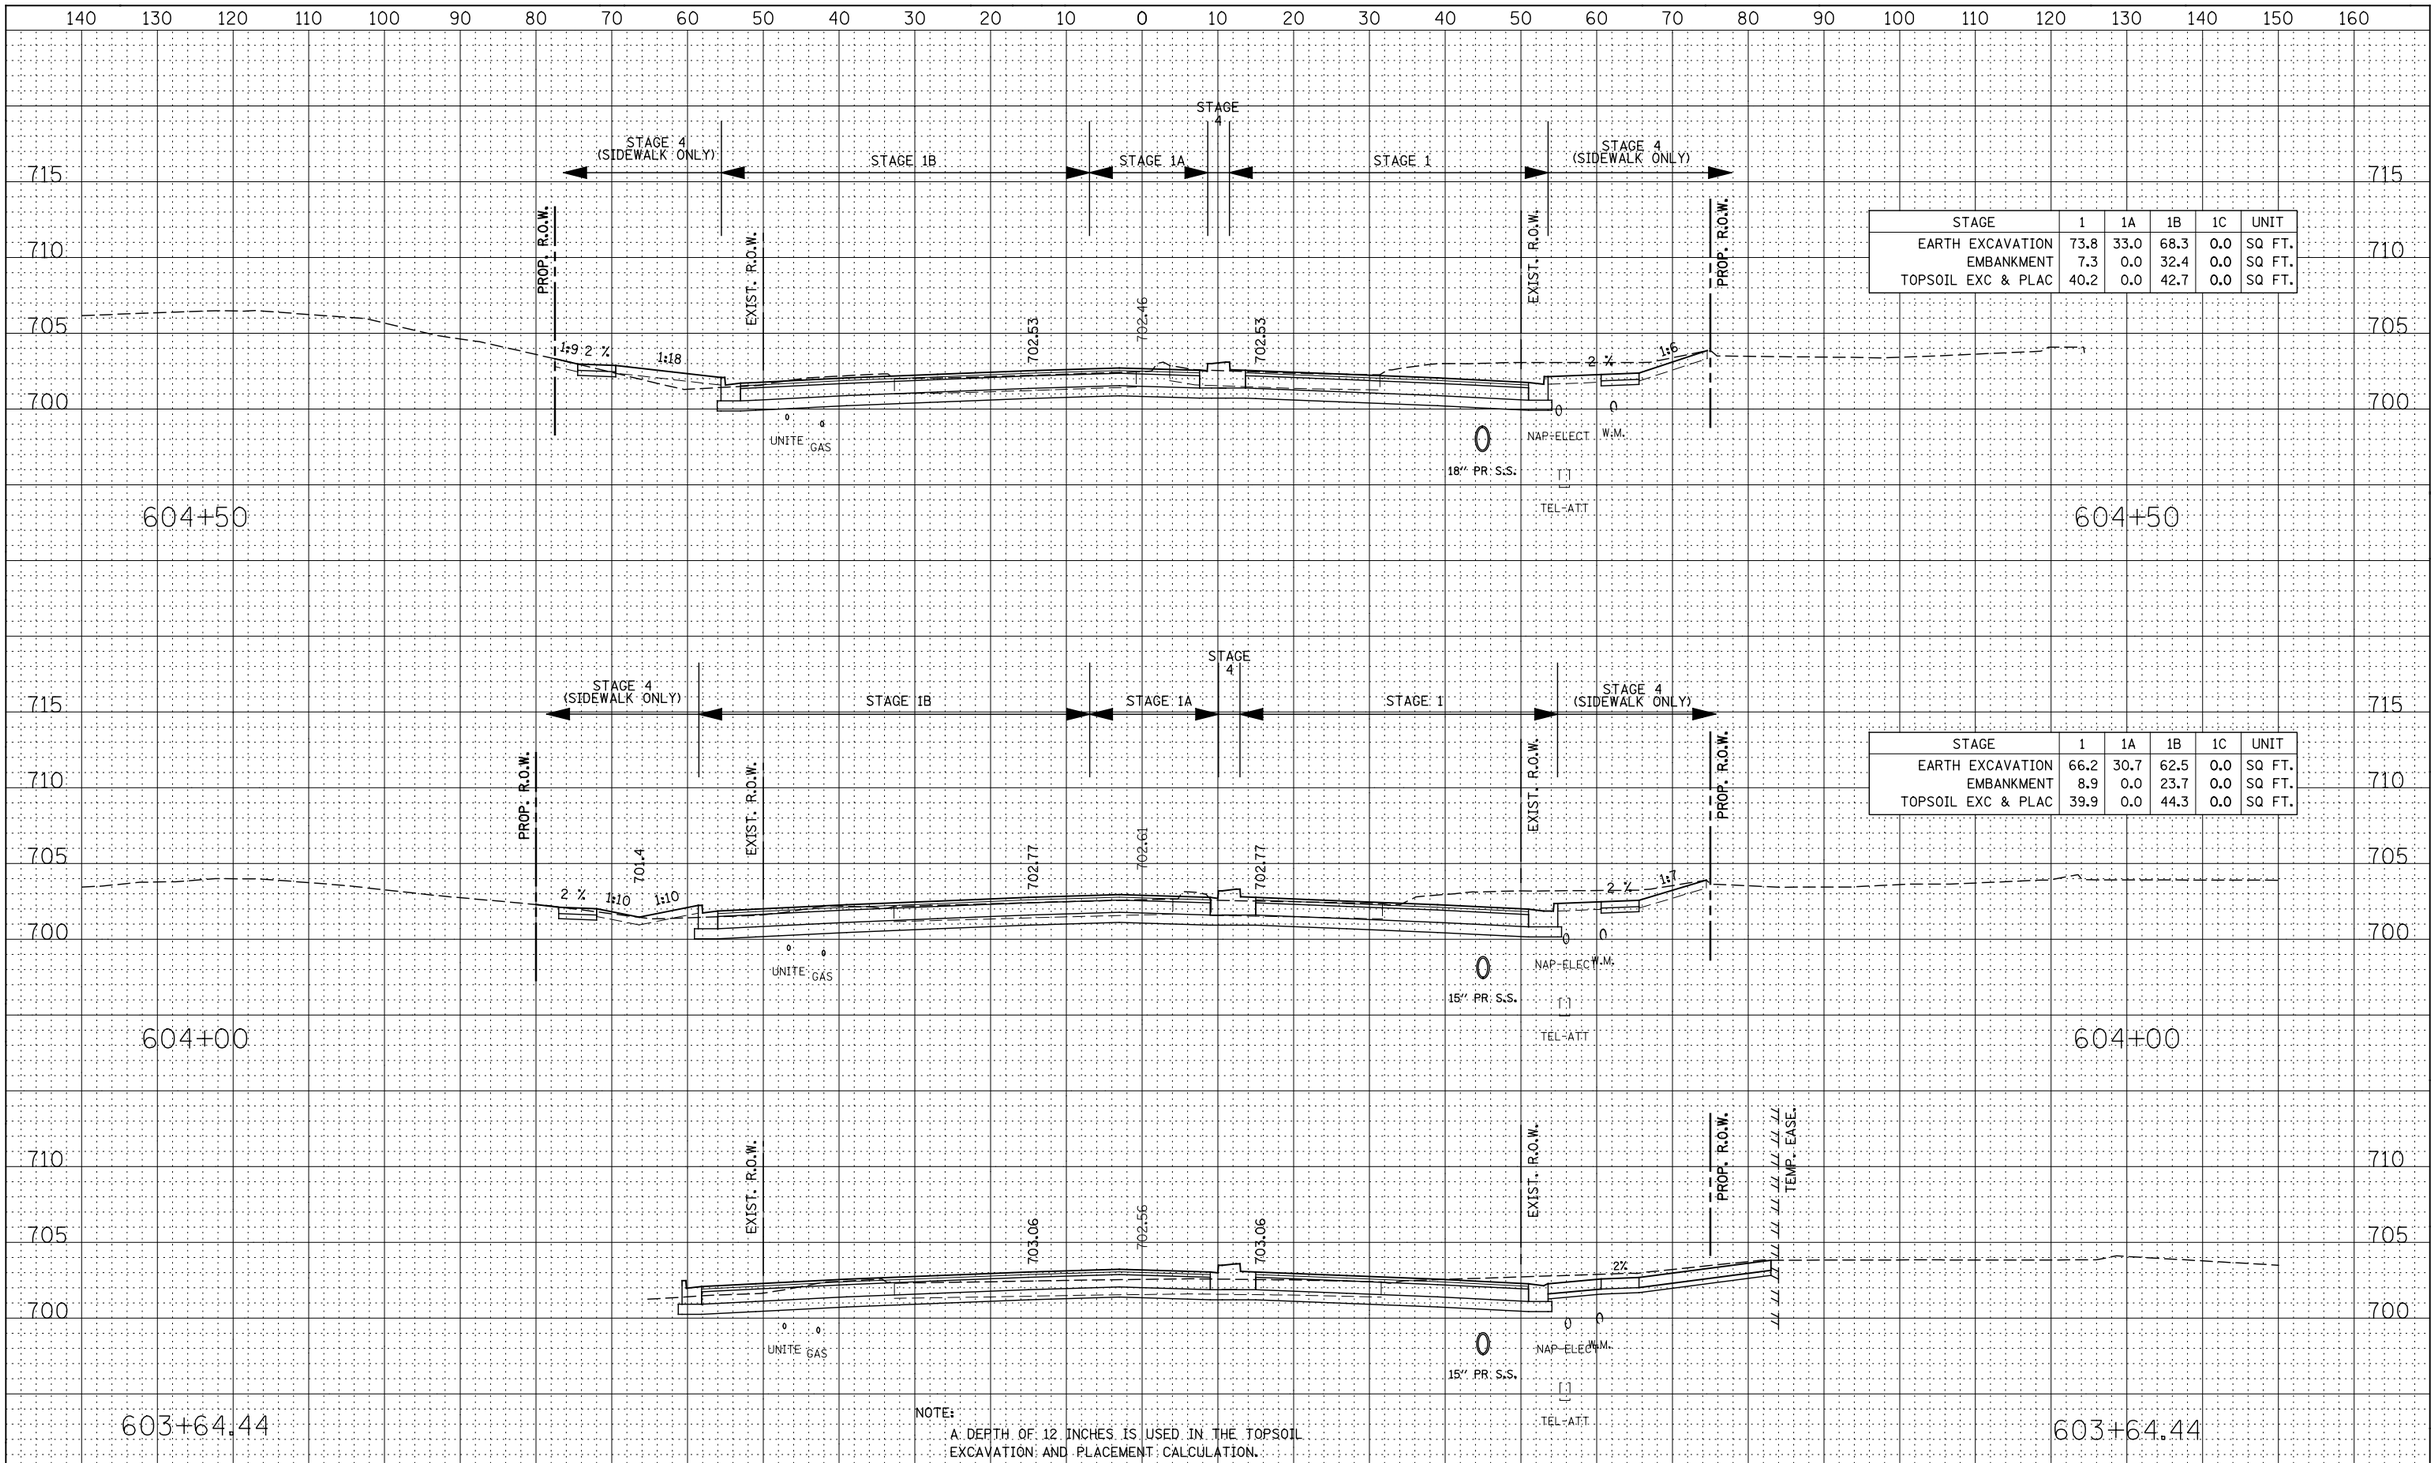

STAGE	1	1A	1B	1C	UNIT
EARTH EXCAVATION	73.8	33.0	68.3	0.0	SQ FT.
EMBANKMENT	7.3	0.0	32.4	0.0	SQ FT.
TOPSOIL EXC & PLAC	40.2	0.0	42.7	0.0	SQ FT.

STAGE	1	1A	1B	1C	UNIT
EARTH EXCAVATION	66.2	30.7	62.5	0.0	SQ FT.
EMBANKMENT	8.9	0.0	23.7	0.0	SQ FT.
TOPSOIL EXC & PLAC	39.9	0.0	44.3	0.0	SQ FT.

NOTE:
A DEPTH OF 12 INCHES IS USED IN THE TOPSOIL EXCAVATION AND PLACEMENT CALCULATION.

FINAL SURVEY	BY	DATE
SURVEYED		
PLOTTED		
TEMPLATE		
AREAS		
AREAS CHECKED		
NOTE BOOK NO.		

ORIGINAL SURVEY	BY	DATE
SURVEYED		
PLOTTED		
TEMPLATE		
AREAS		
AREAS CHECKED		
NOTE BOOK NO.		

DESIGNED - RTA	REVISED -		
DRAWN - KES	REVISED -		
CHECKED - PJO	REVISED -		
DATE - 12/14/2012	REVISED -		

STATE OF ILLINOIS
DEPARTMENT OF TRANSPORTATION

DIEHL ROAD
STAGE 1 THRU 4 CROSS-SECTIONS

SCALE: | SHEET NO. 16 OF 23 SHEETS | STA. 603+64.44 TO STA. 604+50

F.A.P. RTE.	SECTION	COUNTY	TOTAL SHEETS	SHEET NO.
338	(112 & 113) WRS-6	DUPAGE	734	727
		CONTRACT NO. 60R31		

FED. ROAD DIST. NO. | ILLINOIS | FED. AID PROJECT