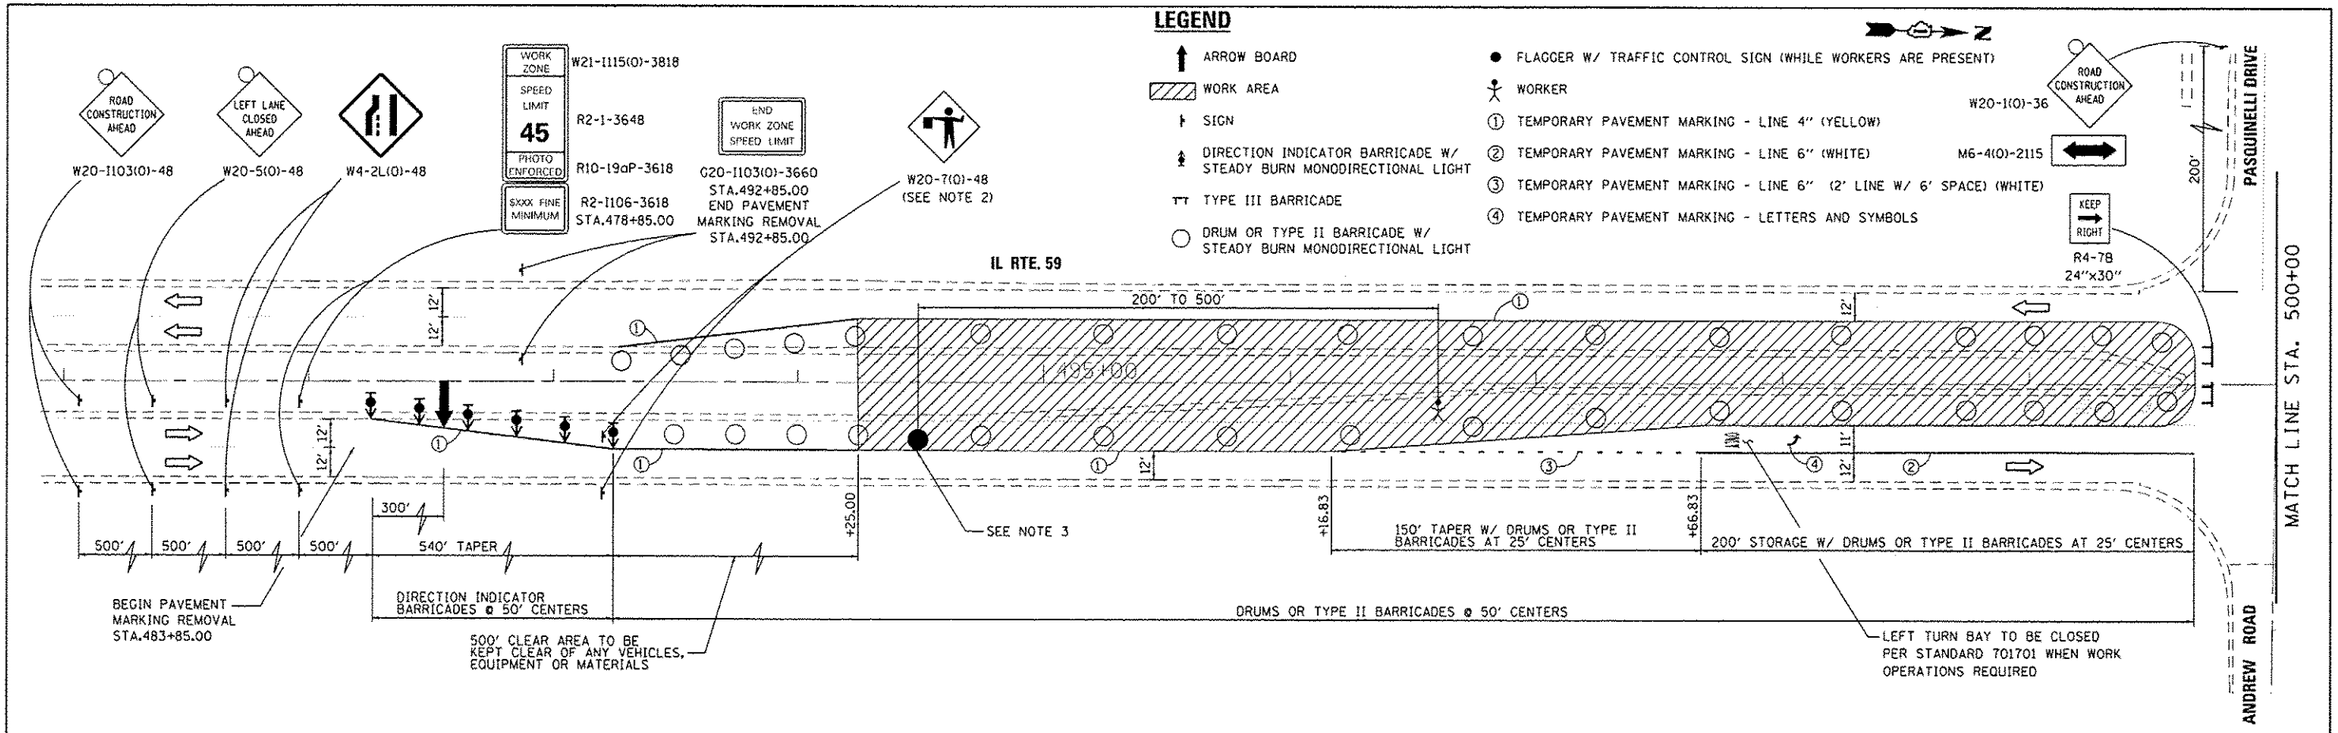

NOTES

1. PRIOR TO INSTALLING POST MOUNTED SIGNS, THE CONTRACTOR SHALL CONTACT J.U.L.I.E.
2. FLAGGER SIGNS SHALL BE MOVED AS NECESSARY TO MAINTAIN THE REQUIRED SPACING BETWEEN THE SIGN AND EACH SEPARATE WORK ACTIVITY AND REMOVED WHENEVER WORKERS AND FLAGGERS ARE NOT PRESENT FOR OVER ONE (1) HOUR.
3. FLAGGERS REQUIRED WHENEVER WORKERS ARE PRESENT.

USER NAME = mmiller	DESIGNED - BFH	REVISED -	STATE OF ILLINOIS DEPARTMENT OF TRANSPORTATION
	DRAWN - BFH	REVISED -	
PLOT SCALE = 60.0000 ' / in.	CHECKED - BA	REVISED -	
PLOT DATE = 4/10/2013	DATE - 3/19/13	REVISED -	

Default

SUGGESTED MAINTENANCE OF TRAFFIC PLAN

SCALE: 1"=30' | SHEET 1 OF 1 SHEETS | STA. TO STA.

F.A. RTE.	SECTION	COUNTY	TOTAL SHEETS	SHEET NO.
338	(113R-2)N	WILL	38	16

CONTRACT NO. 60T95

ILLINOIS FED. AID PROJECT

FILE NAME = $FILEL$