SEC. 10, T19N, R9E, 3RD P.M.

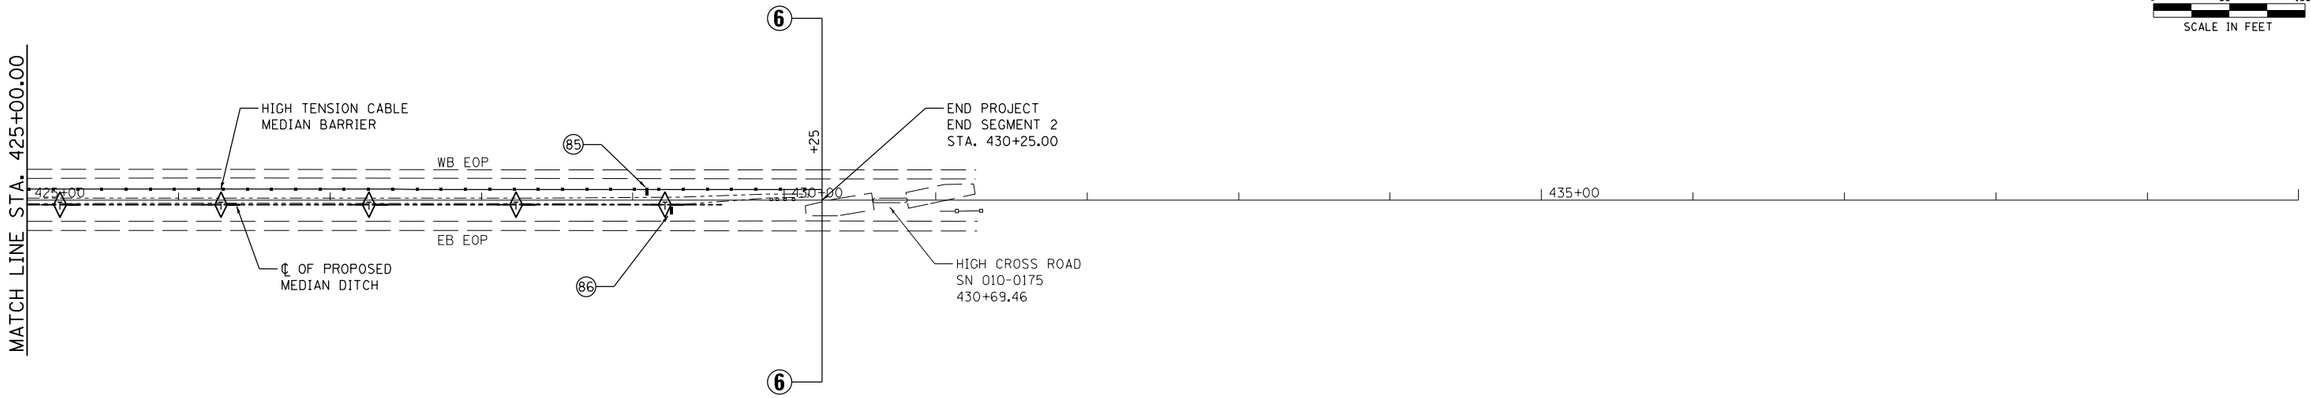

- TRANSITION SIDE SLOPES FROM 2' WIDE DITCH TO 4' WIDE, 10' FROM INLET

(#) INDICATES PIPE UNDERDRAINS, 4" (SPECIAL) SEE SCHEDULE

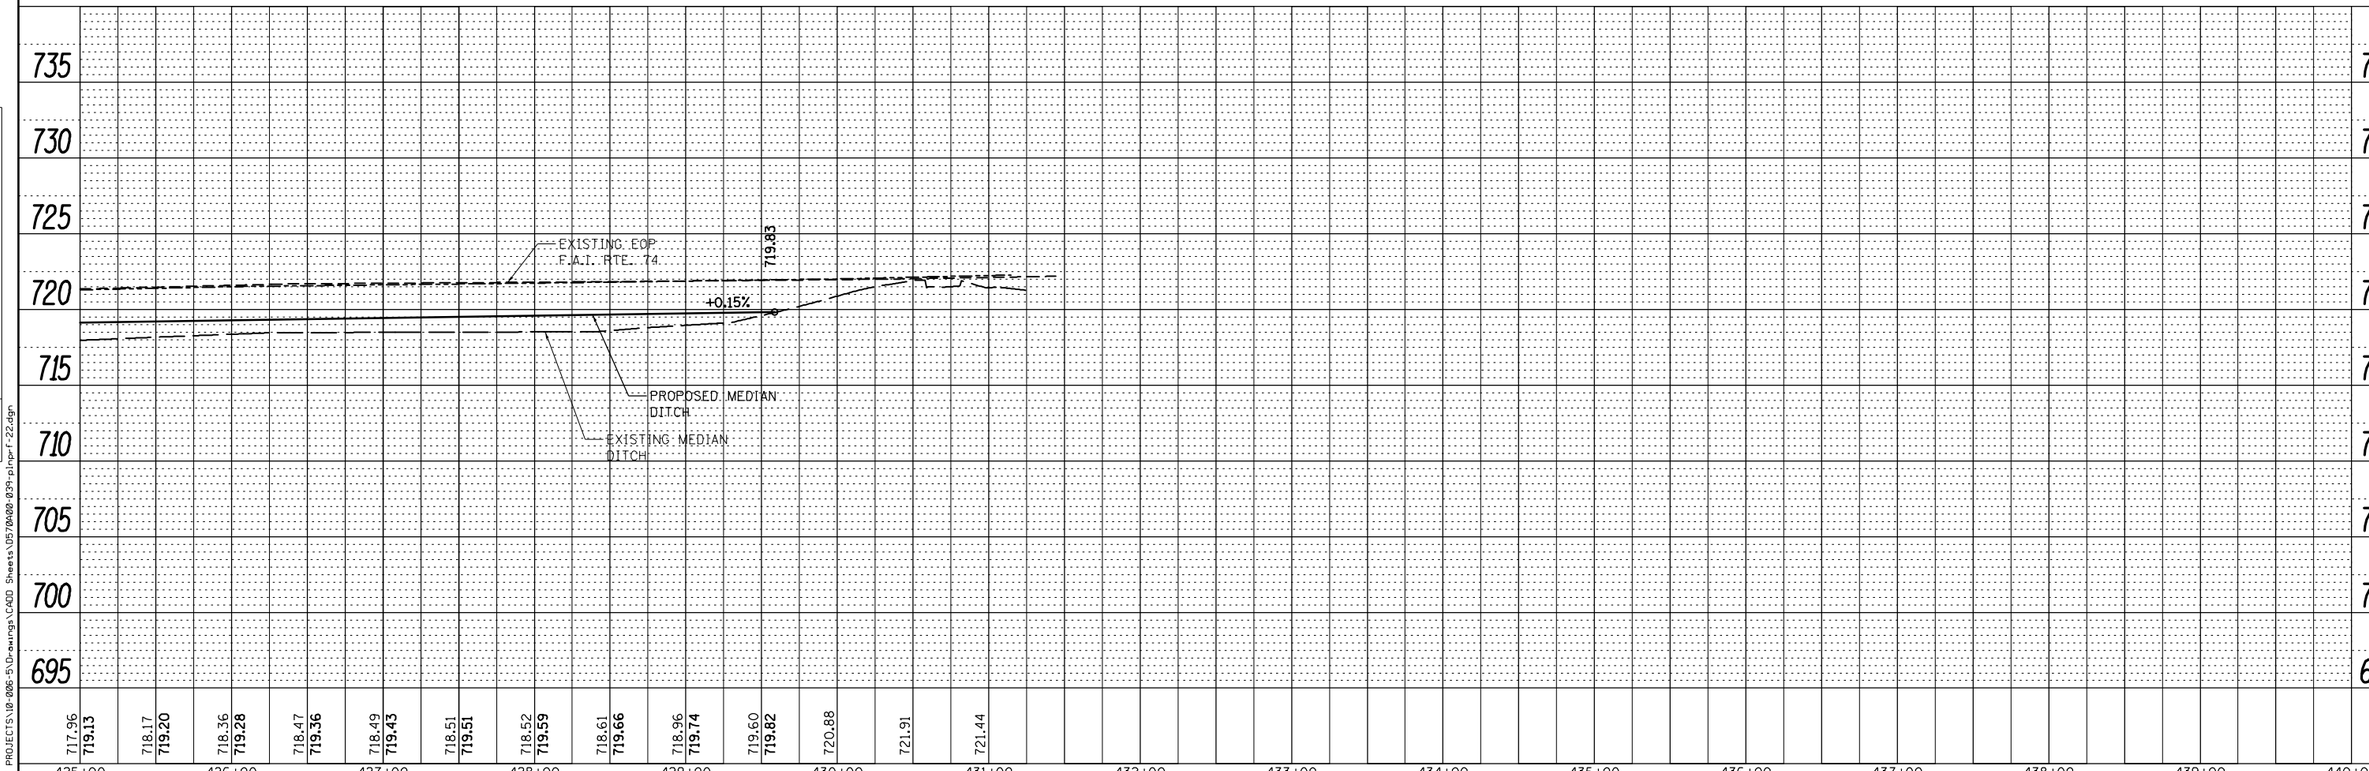

PLAN: SURVEYED | PLOTTED | ALIGNMENT CHECKED | R/W CHECKED | NOTE BOOK | NO. | BY | DATE

PROFILE: SURVEYED | PLOTTED | ALIGNMENT CHECKED | R/W CHECKED | B.M. NOTED | STRUCTURE NOTATNS CHKD | NOTE BOOK | NO. | BY | DATE

F:\Projects\IDOT PROJECTS\18-006-P\Drawings\CADD Sheets\D5704A00-039-plnprf-22.dgn

McDonough-Whitlow, P.C. Consulting Engineers & Land Surveyors PROFESSIONAL DESIGN No. 184-002754	USER NAME = Richard Heinke	DESIGNED - JAH	REVISED -
		DRAWN - RNH	REVISED -
	PLOT SCALE = 100.0000 ' / in.	CHECKED - TMM	REVISED -
	PLOT DATE = 3/7/2013	DATE -	REVISED -

STATE OF ILLINOIS
DEPARTMENT OF TRANSPORTATION

PLAN & PROFILE
F.A.I. 74

SCALE: 1" = 50' | SHEET 22 OF 22 SHEETS | STA. 425+00.00 | TO STA. 440+00.00

F.A.I. RTE.	SECTION	COUNTY	TOTAL SHEETS	SHEET NO.
74	MEDIAN CABLE 2013-1	CHAMPAIGN	119	39
		CONTRACT NO. 70A00		
	ILLINOIS FED. AID PROJECT			