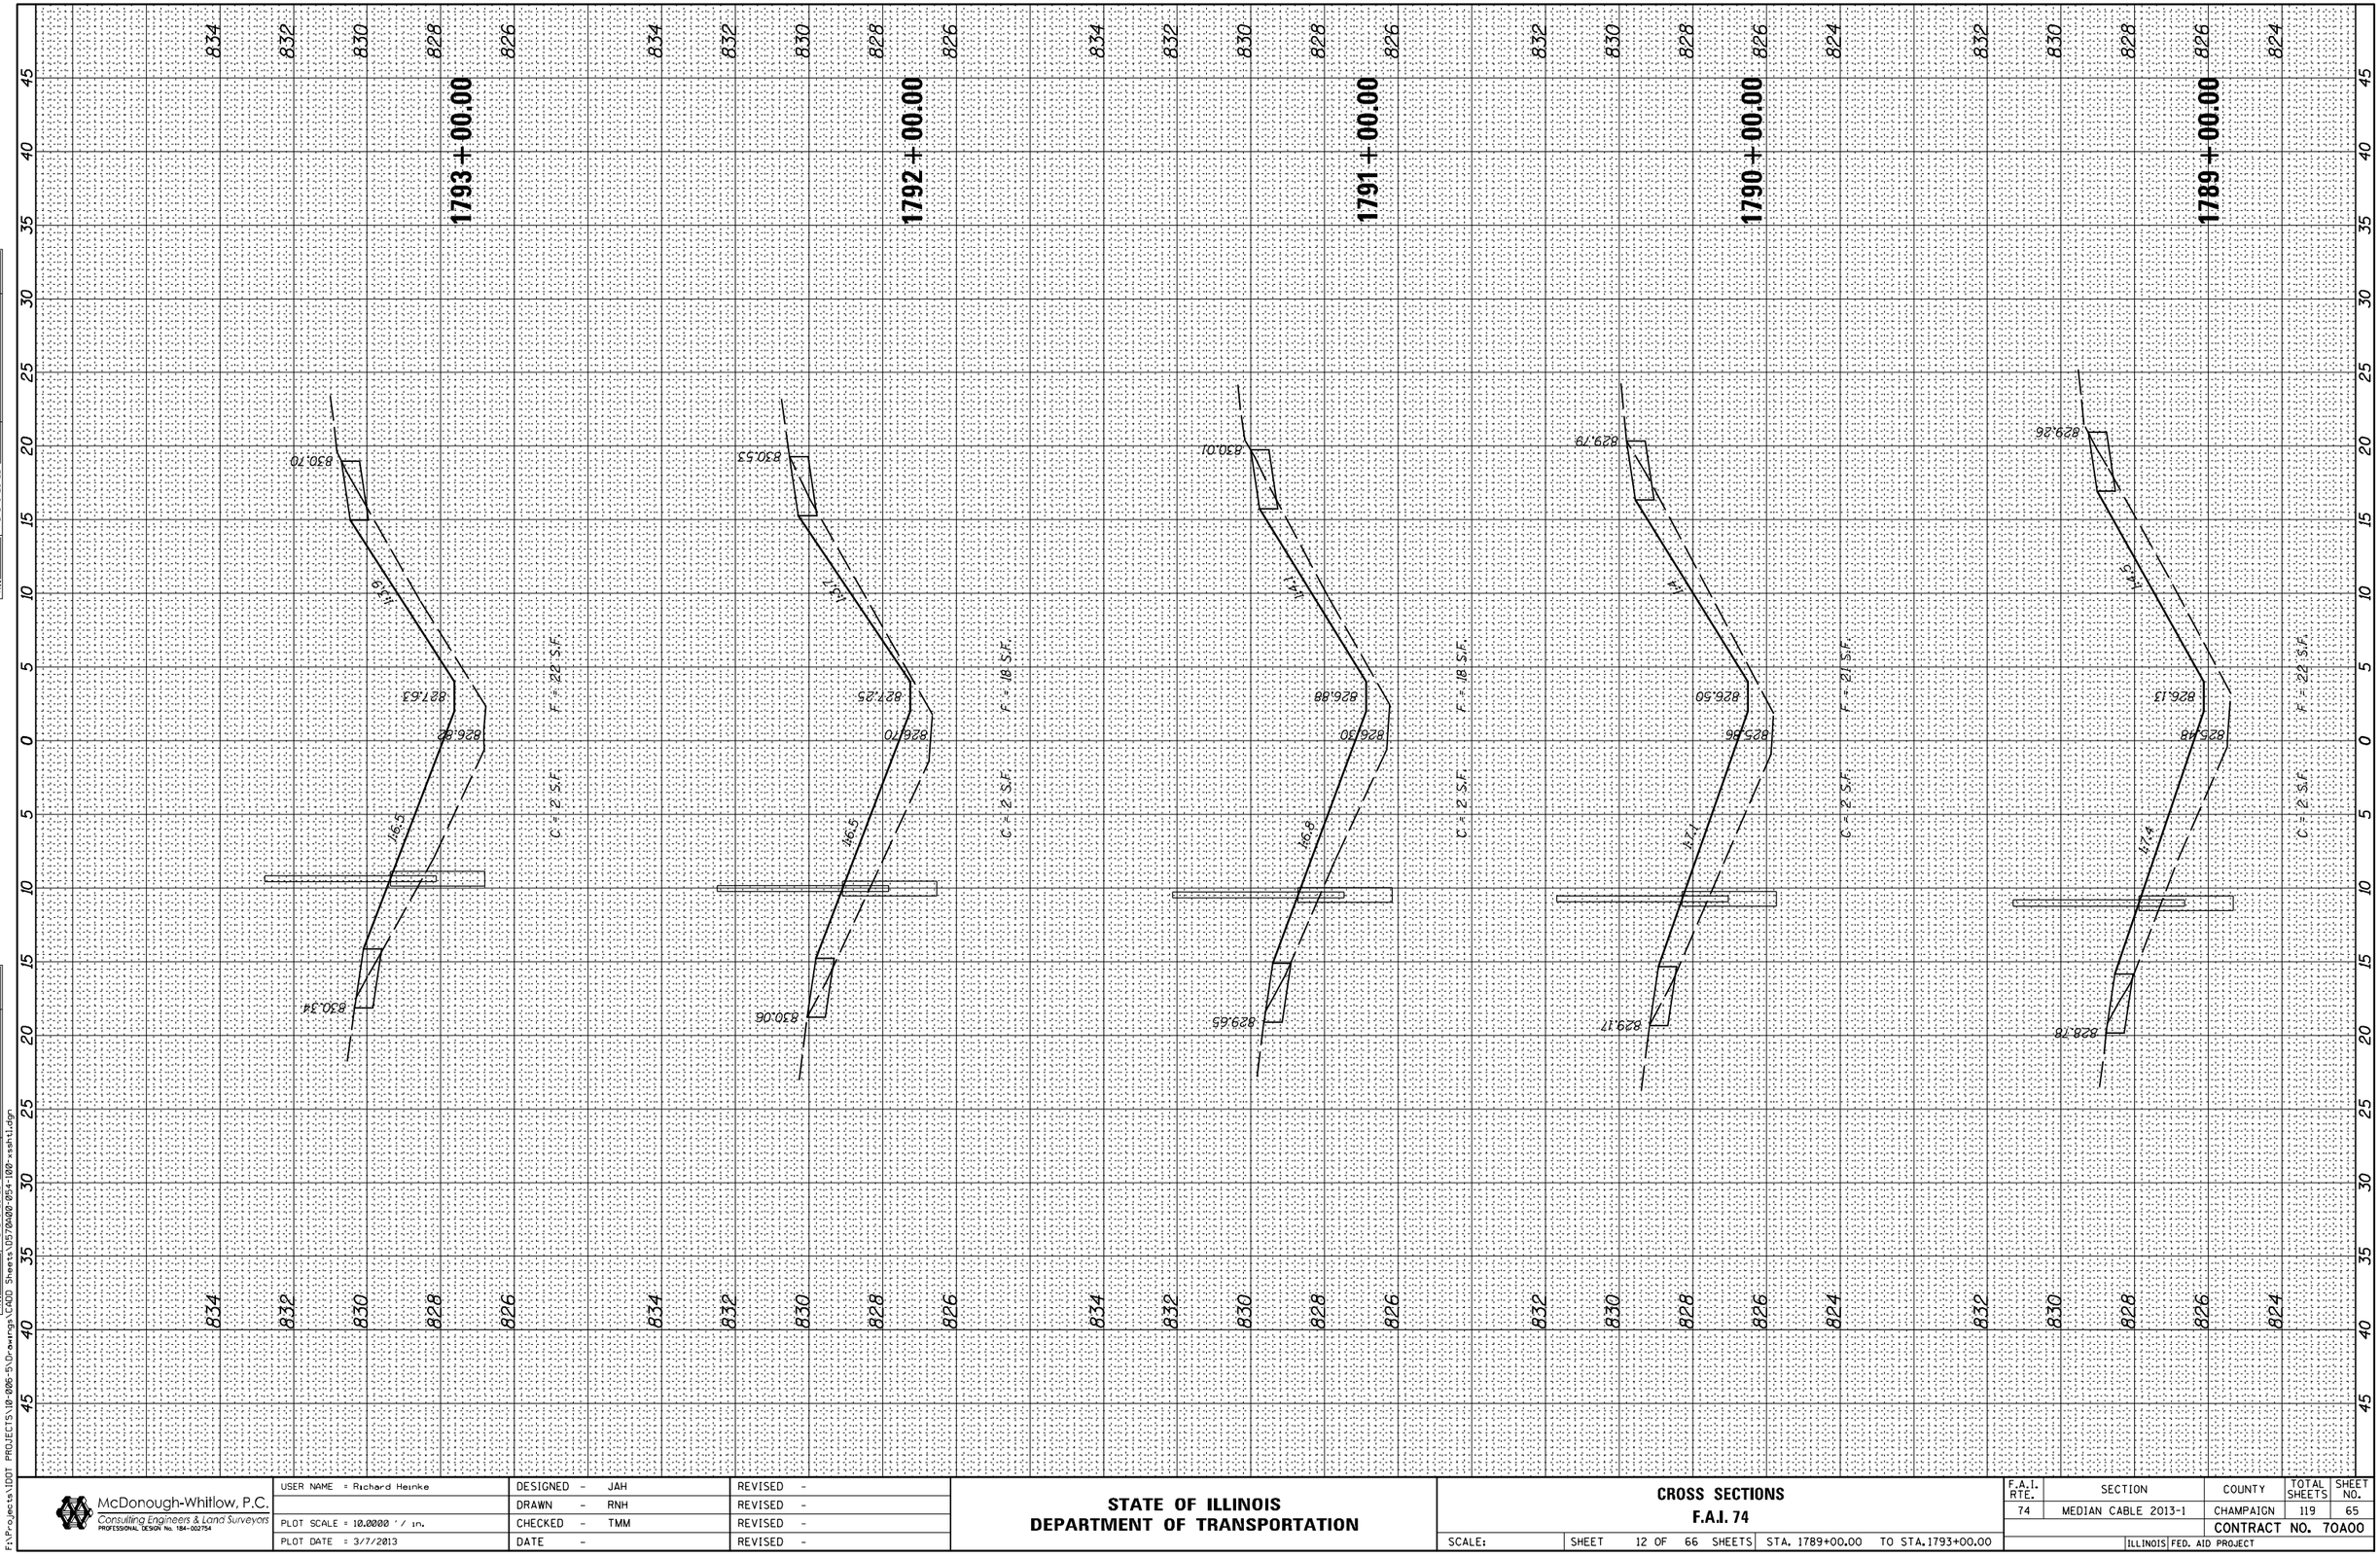

FINAL SURVEY		BY	DATE
NOTE BOOK	SURVEYED		
NO.	PLOTTED		
	TEMPLATE		
	AREAS		
	AREAS CHECKED		

ORIGINAL SURVEY		BY	DATE
NOTE BOOK	SURVEYED		
NO.	PLOTTED		
	TEMPLATE		
	AREAS		
	AREAS CHECKED		

F:\Projects\IDOT PROJECTS\10-006-5\Drawings\CADD Sheets\D570A00-054-100-xssht1.dgn

McDonough-Whitlow, P.C.
Consulting Engineers & Land Surveyors
PROFESSIONAL DESIGN No. 184-002754

USER NAME = Richard Heinke	DESIGNED - JAH	REVISED -	
	DRAWN - RNH	REVISED -	
PLOT SCALE = 10.0000 ' / in.	CHECKED - TMM	REVISED -	
PLOT DATE = 3/7/2013	DATE -	REVISED -	

STATE OF ILLINOIS
DEPARTMENT OF TRANSPORTATION

CROSS SECTIONS
F.A.I. 74

SCALE: | SHEET 12 OF 66 SHEETS | STA. 1789+00.00 TO STA.1793+00.00

F.A.I. RTE.	SECTION	COUNTY	TOTAL SHEETS	SHEET NO.
74	MEDIAN CABLE 2013-1	CHAMPAIGN	119	65
		CONTRACT NO. 70A00		
		ILLINOIS FED. AID PROJECT		